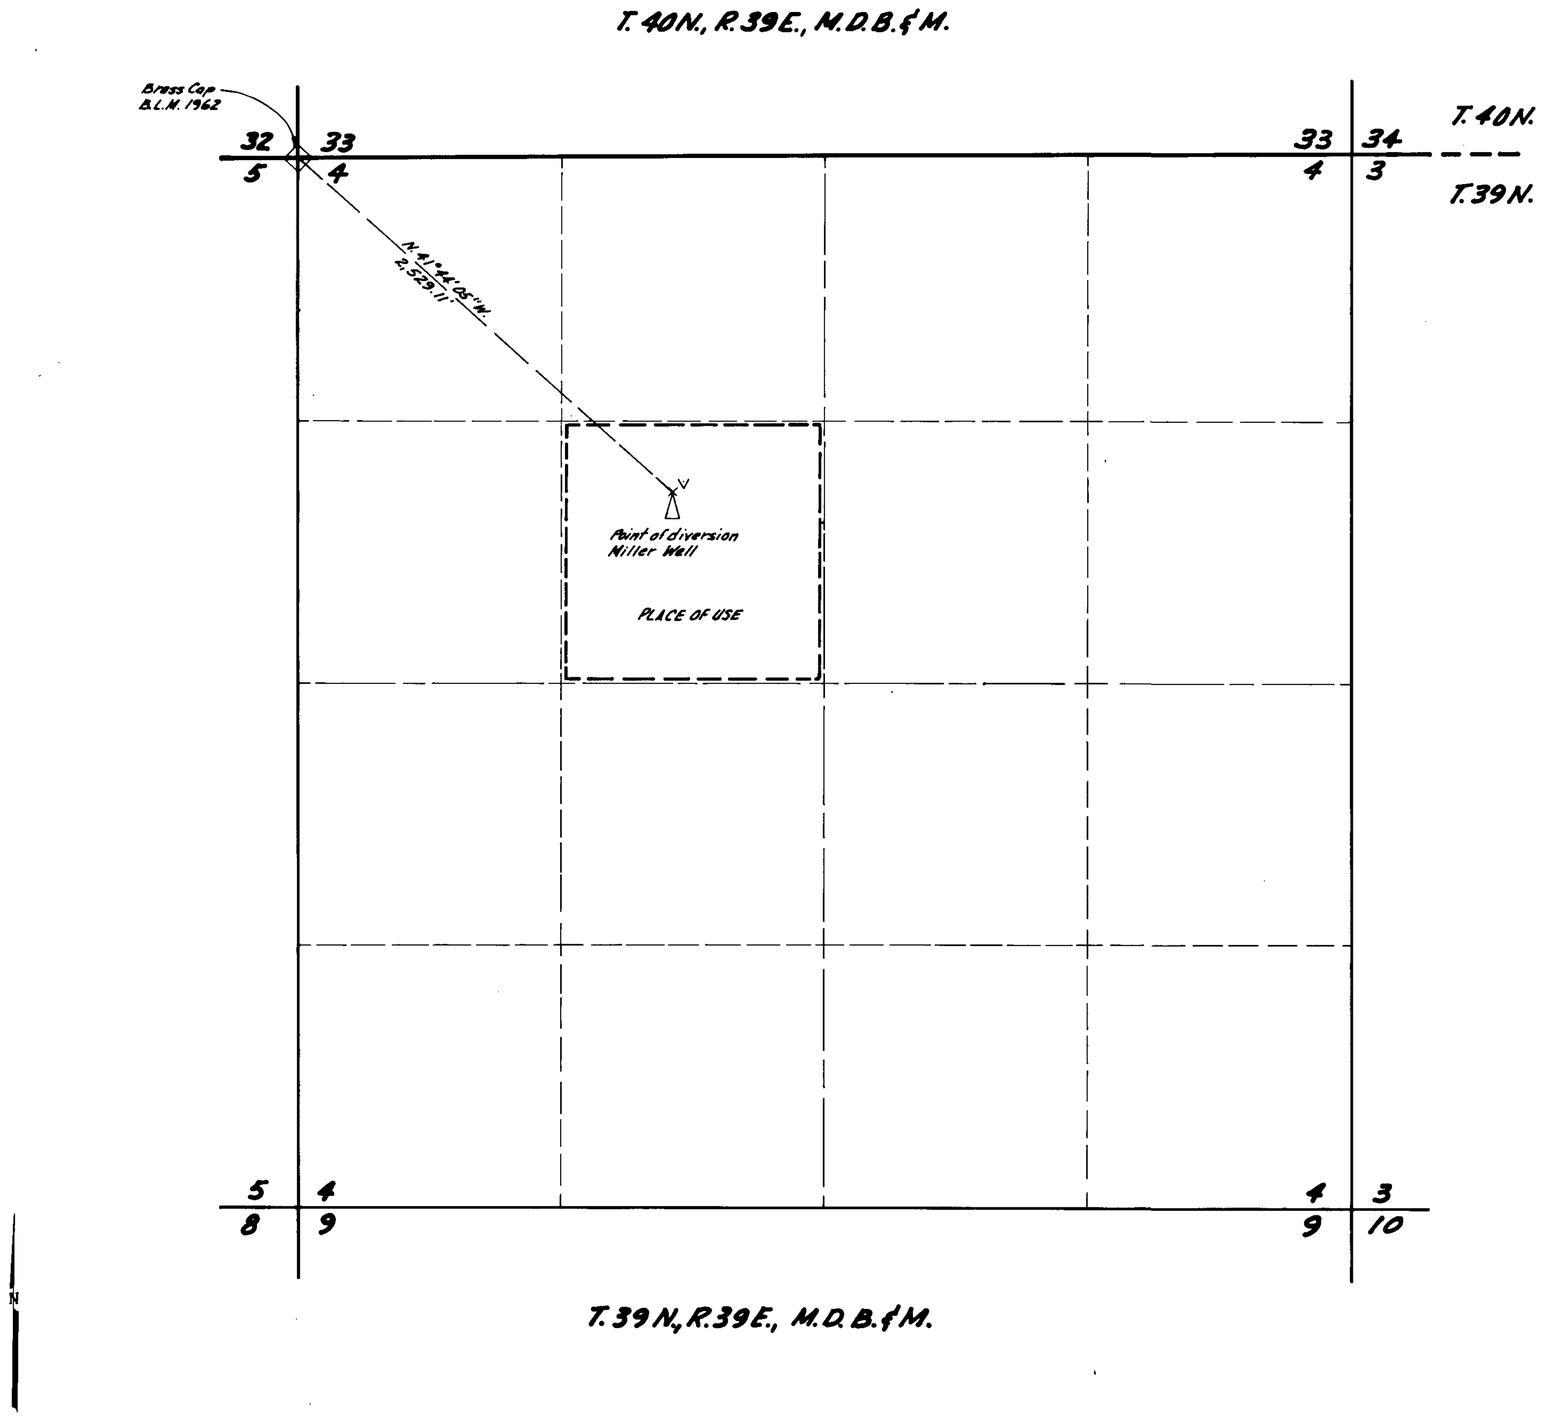

STATE OF NEVADA
COUNTY OF WASHOE

I, WILLIAM F. PILLSBURY, being first dully sworn, depose and say that this map, consisting of 1 sheet, has been correctly drawn to the designated scale from field notes of a survey made under my supervision on the 13th day of April, 1982; that it truly and correctly represents the location and extent of works used to divert water from an underground source by Bureau of Land Management for stockwatering, wildlife, and wild horse purposes. That the proposed point of diversion, the approximate location and size of the diverting channel or other conduit, the place and manner of use, and the location and names of all other works or streams which are crossed by, or connected with the said works, are fully and correctly designated hereon.

William F. Pillsbury
STATE WATER RIGHTS SURVEYOR No. 478

STATE OF NEVADA
COUNTY OF WASHOE

Subscribed and sworn to before me, this 21 day of May, 1982 Notary Public in and for Washoe County, Nevada.

Carolyn Russotto

CAROLYN [illegible]
Notary Public [illegible] Nevada
Washoe County
My Appointment Expires Mar. 28, 1983

0' 400' 1,000' 2,000'
SCALE: 1" = 400'

Miller Well

BASIS OF BEARING:
Solar Observation

LEGEND:
Windmill
Trough

FILED
MAY 17 1984
STATE ENGINEER'S OFFICE

MAP

TO ACCOMPANY APPLICATION TO APPROPRIATE WATER FROM AN UNDERGROUND SOURCE FOR STOCKWATERING, WILDLIFE, AND WILD HORSES. BY BUREAU OF LAND MANAGEMENT.

S.N. 44793 Humboldt County #25

44793