T.41N., R.69E., M.D.B.&M.

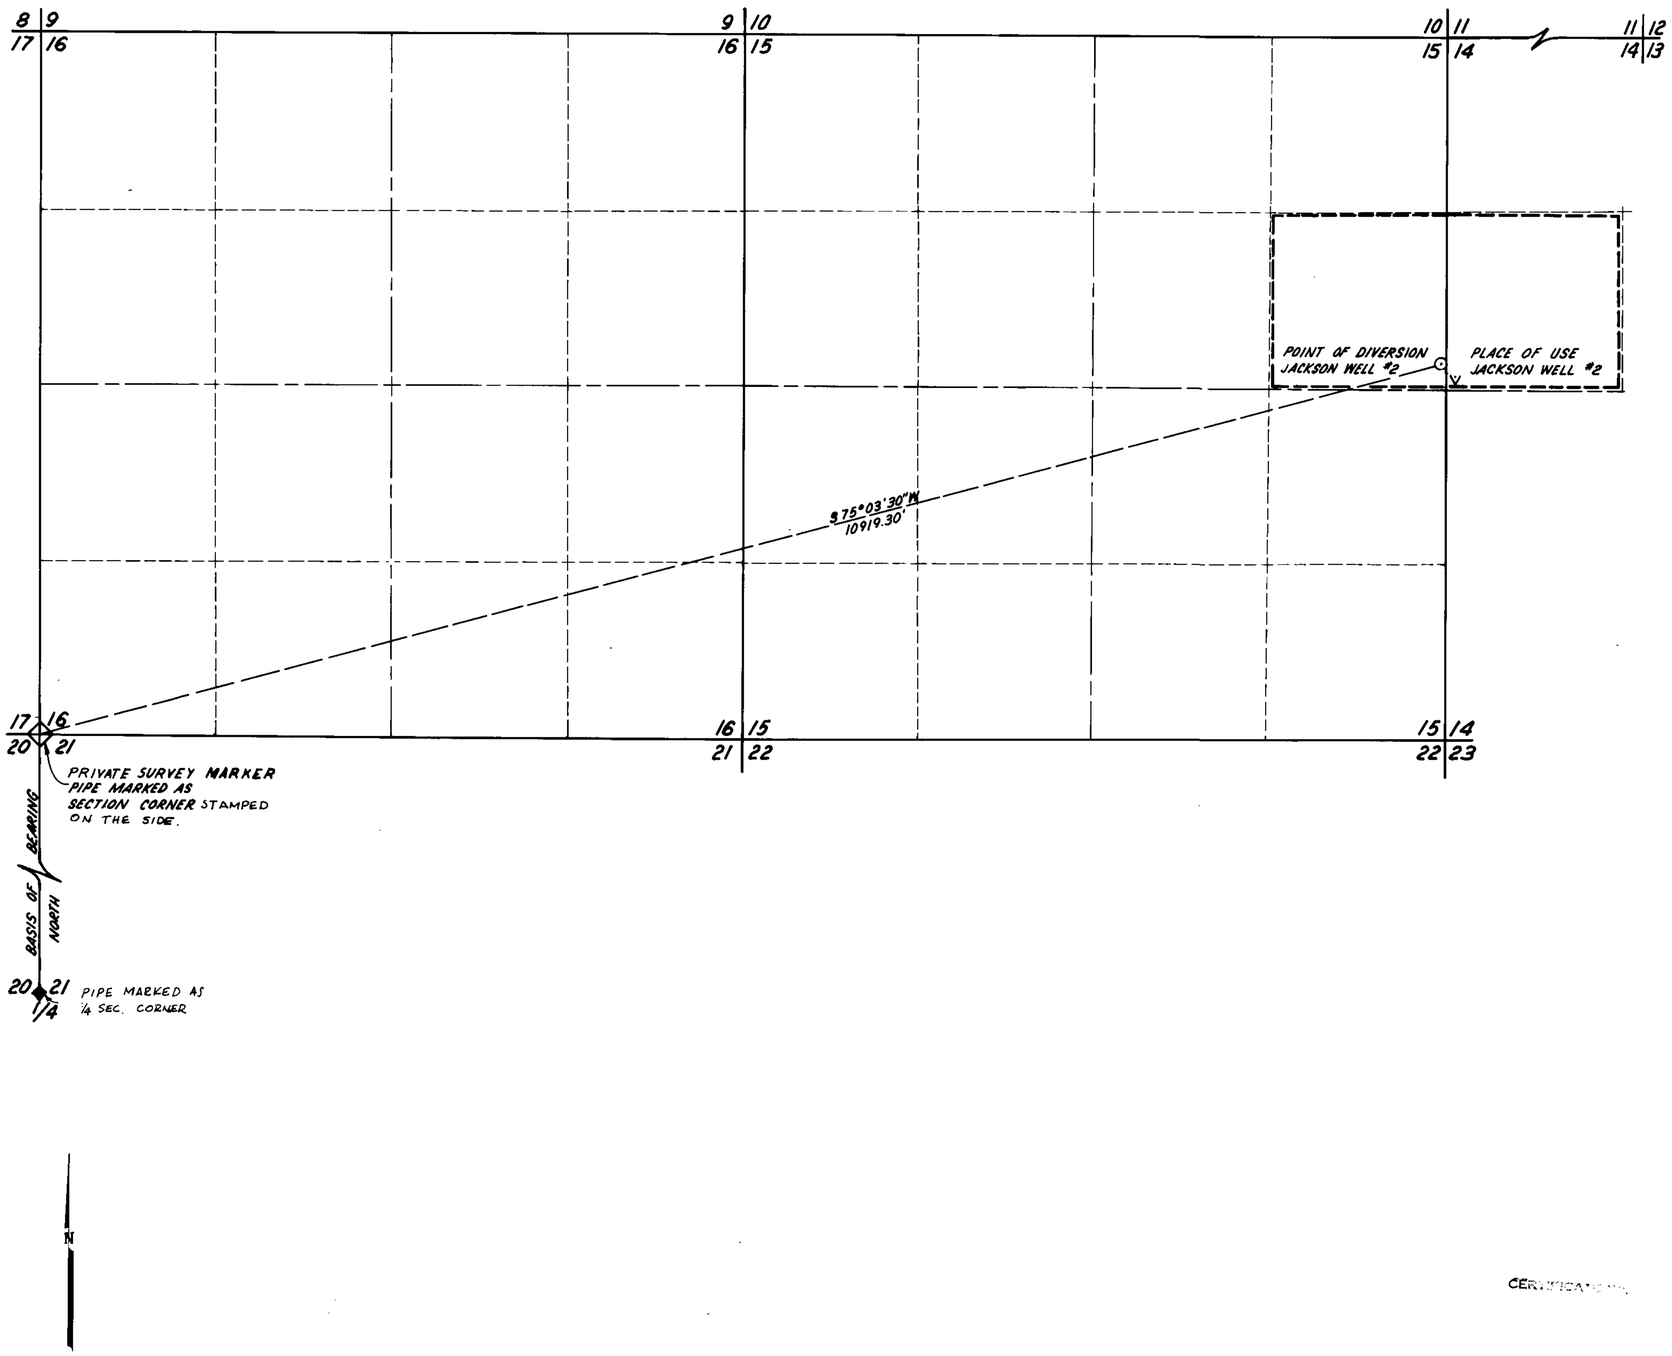

STATE OF NEVADA
COUNTY OF WASHOE

I, WILLIAM F. PILLSBURY, being first dully sworn, depose and say that this map, consisting of 1 sheet, has been correctly drawn to the designated scale from field notes of a survey made under my supervision on the 16TH day of November, 1981; that it trully and correctly represents the location and extent of works used to divert water from an underground source by Bureau of Land Management for stockwatering purposes. That the proposed point of diversion, the approximate location and size of the diverting channel or other conduit, the place and manner of use, and the location and names of all other works or streams which are crossed by, or connected with the said works, are fully and correctly designated hereon.

William F. Pillsbury
STATE WATER RIGHTS SURVEYOR No. 478

STATE OF NEVADA
COUNTY OF WASHOE

Subscribed and sworn to before me, this 16th day of November, 1981. Notary Public in and for Washoe County, Nevada.

Carolyn Rossetti

CAROLYN ROSSETTI
Notary Public State of Nevada
Washoe County
My Appointment Expires Mar. 26, 1985

CERTIFICATE ISSUED

0 600 1500 3000
SCALE: 1" = 600'

JACKSON WELL NO. 2

BASIS OF BEARING:

WESTERLY LINE OF SEC 21 FROM G.L.O. PLAT No. 3247 DATED 1881. NORTH

LEGEND:

⊙ WELL
V TROUGH

FILED
MAY 07 1982
STATE ENGINEER'S OFFICE

MAP

TO ACCOMPANY APPLICATION TO APPROPRIATE WATER FROM AN UNDERGROUND SOURCE FOR STOCKWATERING

BY BUREAU OF LAND MANAGEMENT.

S.N. 44921 ELKO COUNTY 42

44921