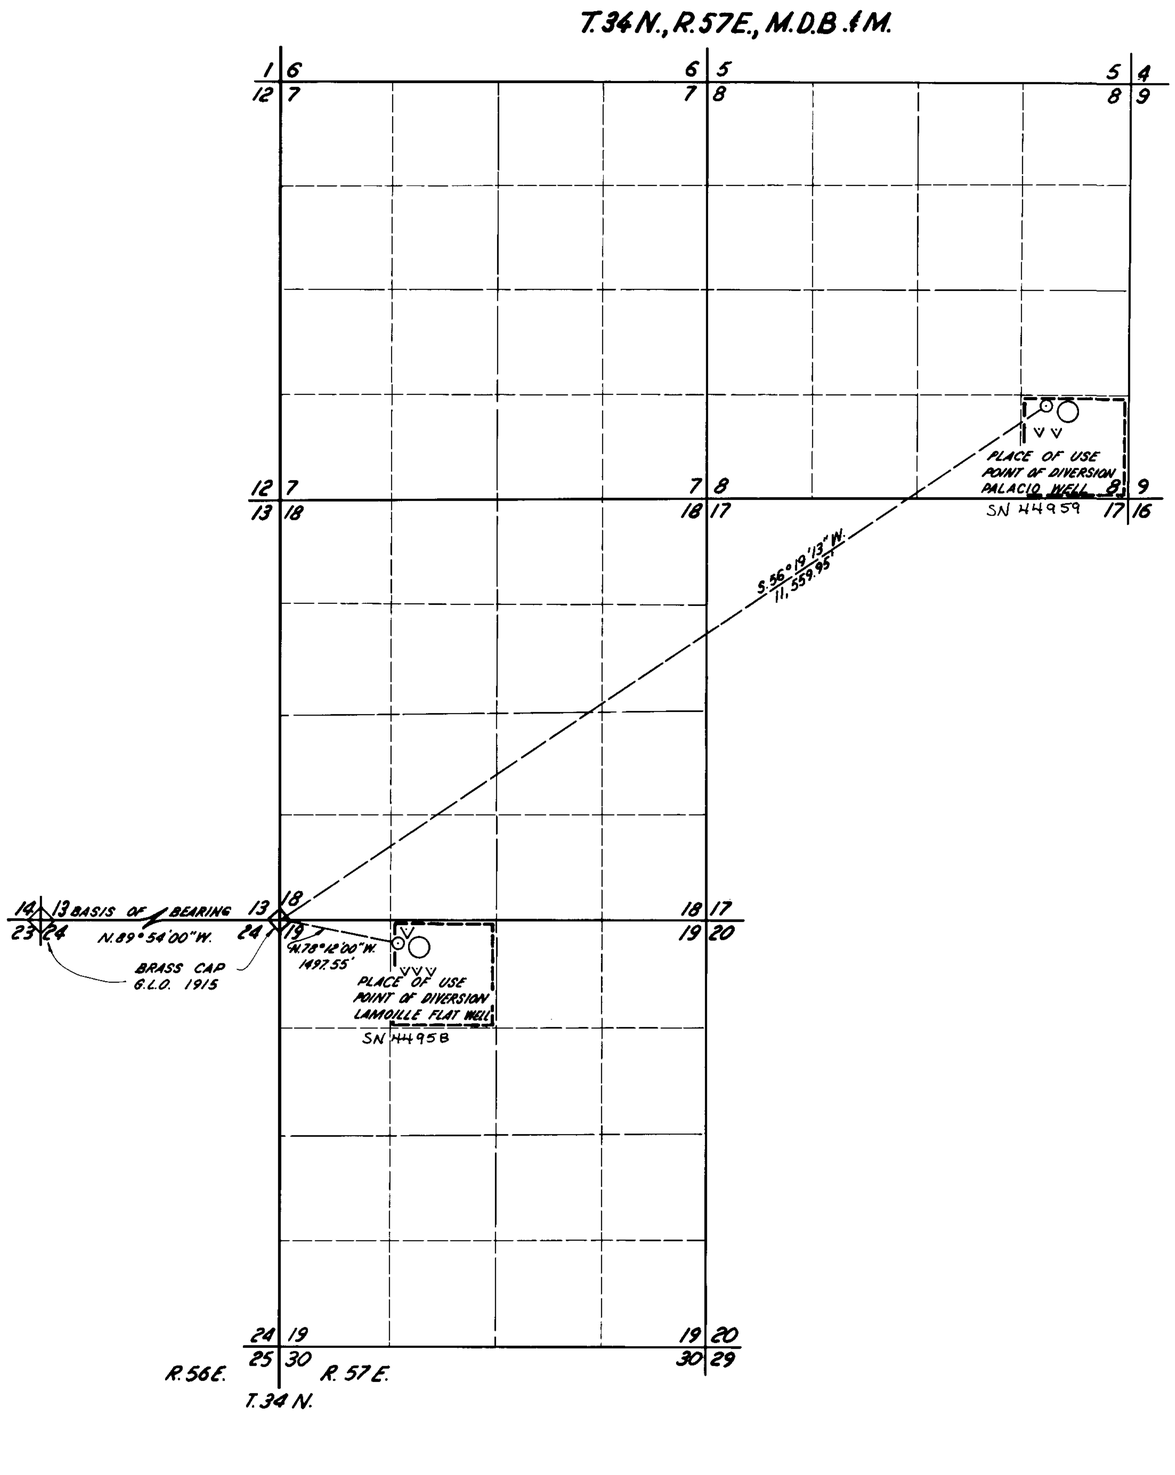

STATE OF NEVADA
COUNTY OF WASHOE

I, WILLIAM F. PILLSBURY, being first dully sworn, depose and say that this map, consisting of 1 sheet, has been correctly drawn to the designated scale from field notes of a survey made under my supervision on the 28TH day of December, 1981; that it truly and correctly represents the location and extent of works used to divert water from an underground source by Bureau of Land Management for stockwatering, wildlife purposes. That the proposed point of diversion, the approximate location and size of the diverting channel or other conduit, the place and manner of use, and the location and names of all other works or streams which are crossed by, or connected with the said works, are fully and correctly designated hereon.

William F. Pillsbury
STATE WATER RIGHTS SURVEYOR No. 478

STATE OF NEVADA
COUNTY OF WASHOE

Subscribed and sworn to before me, this 28th day of December, 1981. Notary Public in and for Washoe County, Nevada.

Carolyn Rossetto

44959 CERTIFICATE NO. 11709 ISSUED 1/27/87

0 1000 2500 5000
SCALE: 1" = 1000'

PALACIO WELL LAMOILLE FLAT WELL

BASIS OF BEARING:

THE SOUTHERLY LINE OF SEC. 13 FROM G.L.O. PLAT No. 2322 DATED 1917. N.89°54'00"W.

LEGEND:

- WELL
- TROUGH
- TANK

FILED
MAY 7 1982
STATE ENGINEER'S OFFICE

44958 CERTIFICATE NO. 11444 ISSUED 7/15/86

MAP

TO ACCOMPANY APPLICATION TO APPROPRIATE WATER FROM AN UNDERGROUND SOURCE FOR STOCKWATERING, WILDLIFE BY BUREAU OF LAND MANAGEMENT.

S.N. 44959 92
S.N. 44958 ELKO COUNTY 91

44959 44958