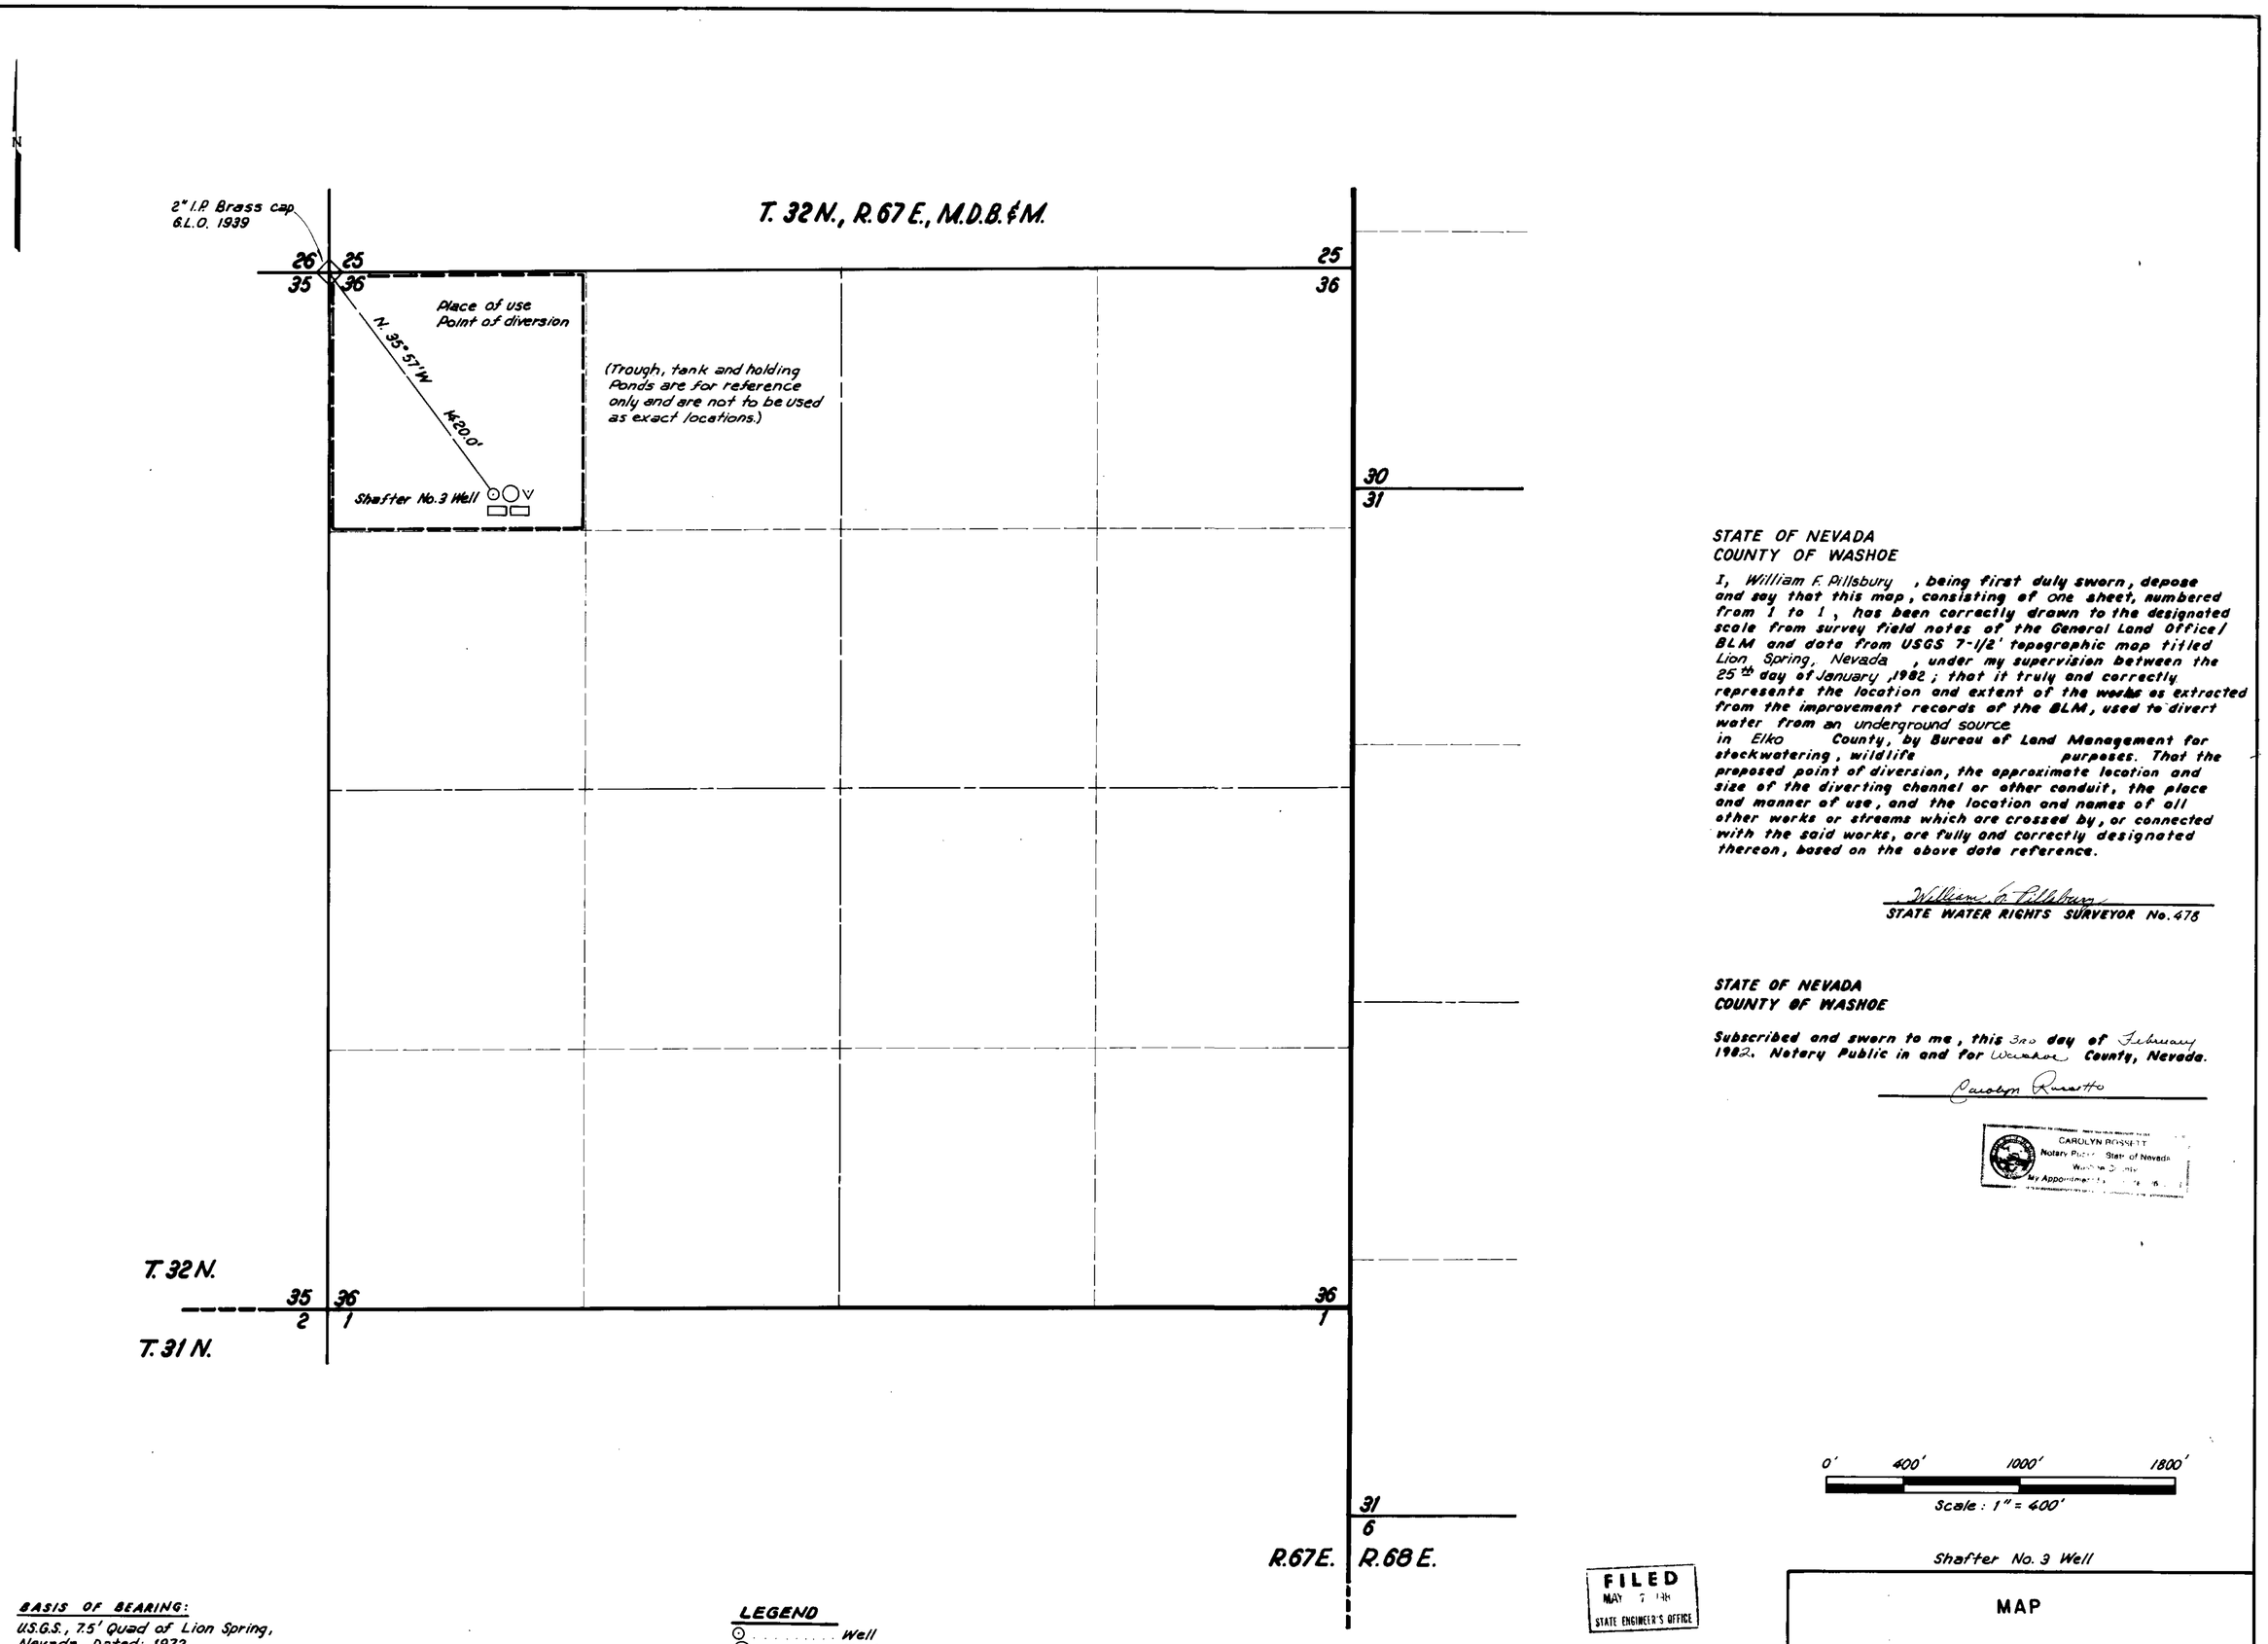


STATE OF NEVADA
COUNTY OF WASHOE

I, William F. Pillsbury, being first duly sworn, depose and say that this map, consisting of one sheet, numbered from 1 to 1, has been correctly drawn to the designated scale from survey field notes of the General Land Office/BLM and data from USGS 7-1/2' topographic map titled Lion Spring, Nevada, under my supervision between the 25th day of January, 1982; that it truly and correctly represents the location and extent of the works as extracted from the improvement records of the BLM, used to divert water from an underground source in Elko County, by Bureau of Land Management for stockwatering, wildlife purposes. That the proposed point of diversion, the approximate location and size of the diverting channel or other conduit, the place and manner of use, and the location and names of all other works or streams which are crossed by, or connected with the said works, are fully and correctly designated thereon, based on the above data reference.

William F. Pillsbury
STATE WATER RIGHTS SURVEYOR No. 478

STATE OF NEVADA
COUNTY OF WASHOE

Subscribed and sworn to me, this 3rd day of February 1982. Notary Public in and for Washoe County, Nevada.

Carolyn Rossetto

CAROLYN ROSSETTO
Notary Public - State of Nevada
Washoe County
My Appointment Expires

0' 400' 1000' 1800'
Scale: 1" = 400'

Shafter No. 3 Well

**BASIS OF BEARING:**
U.S.G.S., 7.5' Quad of Lion Spring, Nevada. Dated: 1972

**LEGEND**
- Well
- Tank
- Trough
- Holding Pond

FILED
MAY 7 1982
STATE ENGINEER'S OFFICE

**MAP**

TO ACCOMPANY APPLICATION TO APPROPRIATE WATER FROM AN UNDERGROUND SOURCE FOR STOCKWATERING, WILDLIFE
BY BUREAU OF LAND MANAGEMENT.

S.N. 44969 · Elko County #117

44969