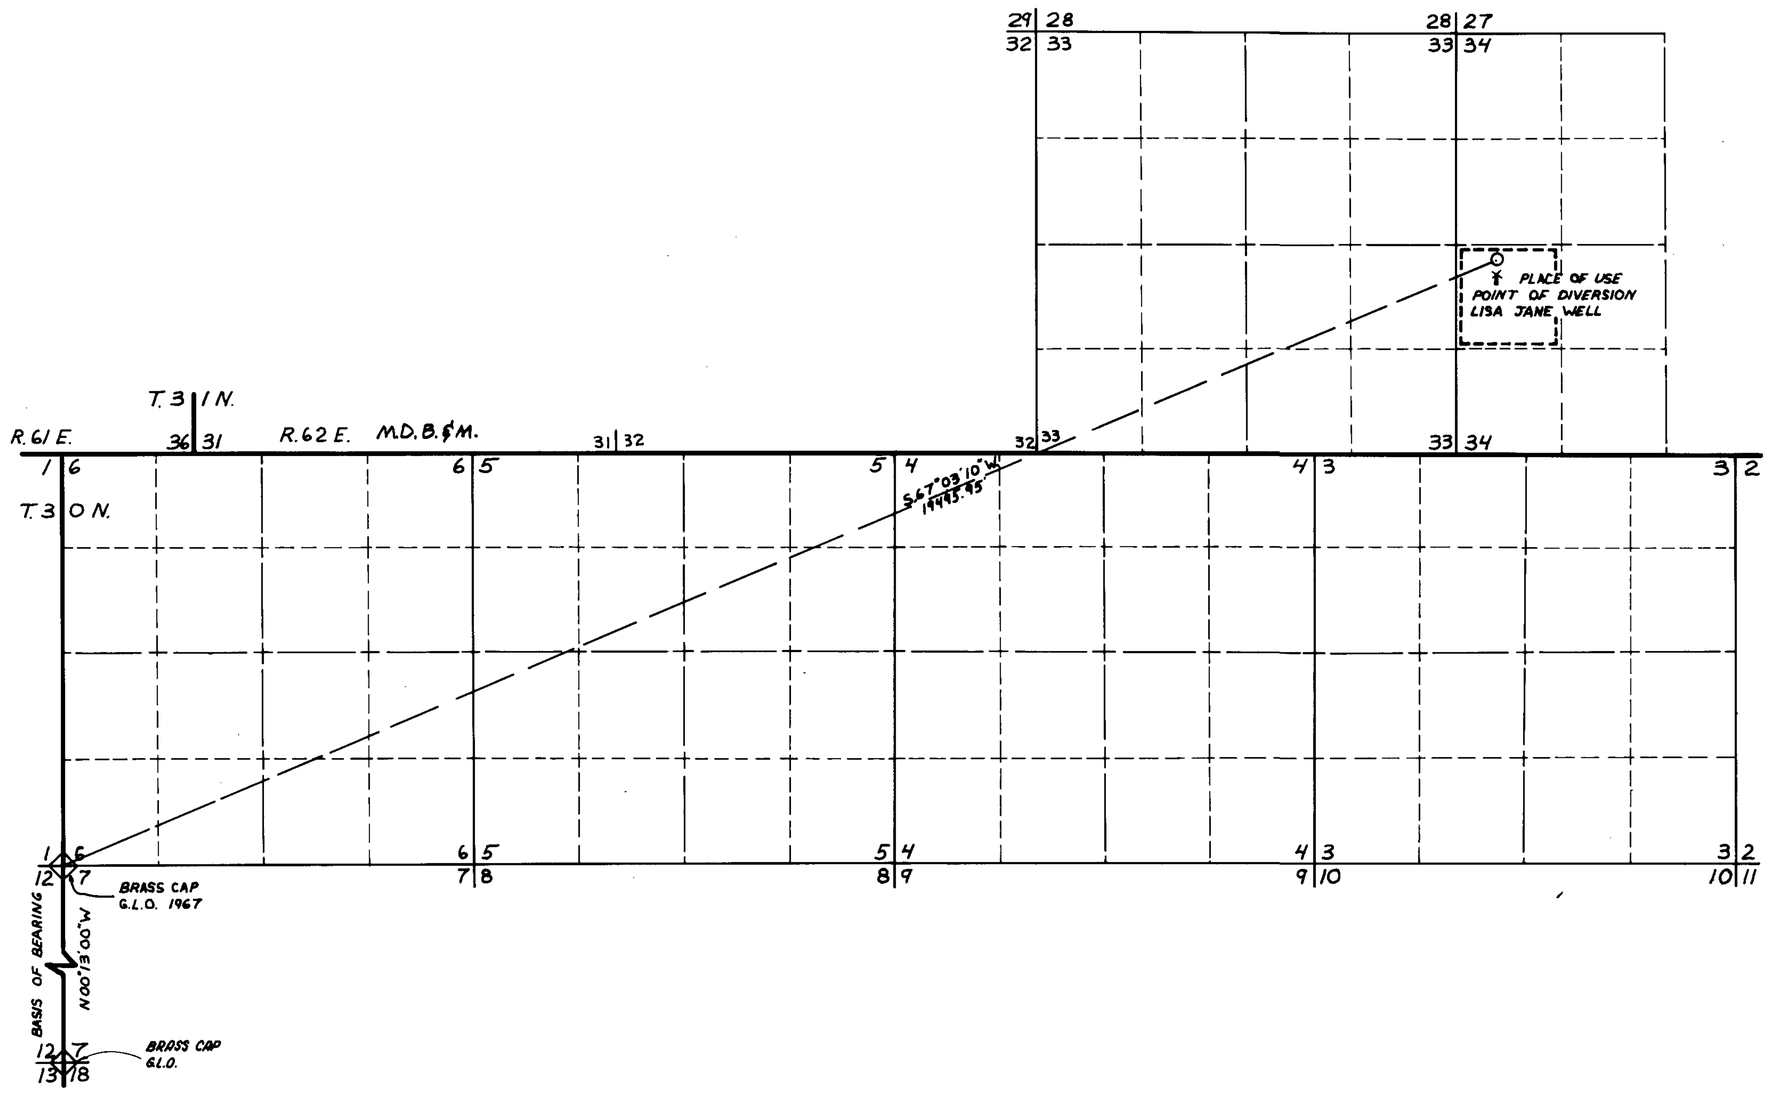

STATE OF NEVADA
COUNTY OF WASHOE

I, WILLIAM F. PILLSBURY, being first duly sworn, depose and say that this map, consisting of 1 sheet, has been correctly drawn to the designated scale from field notes of a survey made under my supervision on the 11th day of October, 1981; that it truly and correctly represents the location and extent of works used to divert water from an underground source by Bureau of Land Management for stockwatering purposes. That the proposed point of diversion, the approximate location and size of the diverting channel or other conduit, the place and manner of use, and the location and names of all other works or streams which are crossed by, or connected with the said works, are fully and correctly designated hereon.

William F. Pillsbury
STATE WATER RIGHTS SURVEYOR No. 478

STATE OF NEVADA
COUNTY OF WASHOE

Subscribed and sworn to before me, this 11th day of October, 1981. Notary Public in and for Washoe County, Nevada.

Carolyn Rossetto

CAROLYN ROSSETTO
Notary Public - State of Nevada
Washoe County
My Appointment Expires Mar. 26, 1983

0 1000 2500 5000
SCALE: 1" = 1000'

BASIS OF BEARING:

THE EASTERLY LINE OF SEC. 12 FROM THE DEPENDENT RESURVEY OF T. 30 N., R. 61 E., DATED 1967. N.00°13'00"W.

LEGEND:

WINDMILL
WELL

RECEIVED
MAY 07 1982
STATE ENGINEER'S OFFICE

FILED
MAY 7 1982
STATE ENGINEER'S OFFICE

LISA JANE WELL

MAP

TO ACCOMPANY APPLICATION TO APPROPRIATE WATER FROM AN UNDERGROUND SOURCE FOR STOCKWATERING

BY BUREAU OF LAND MANAGEMENT.

S.N. 44982 ELKO COUNTY 119

44982