ONE SHEET

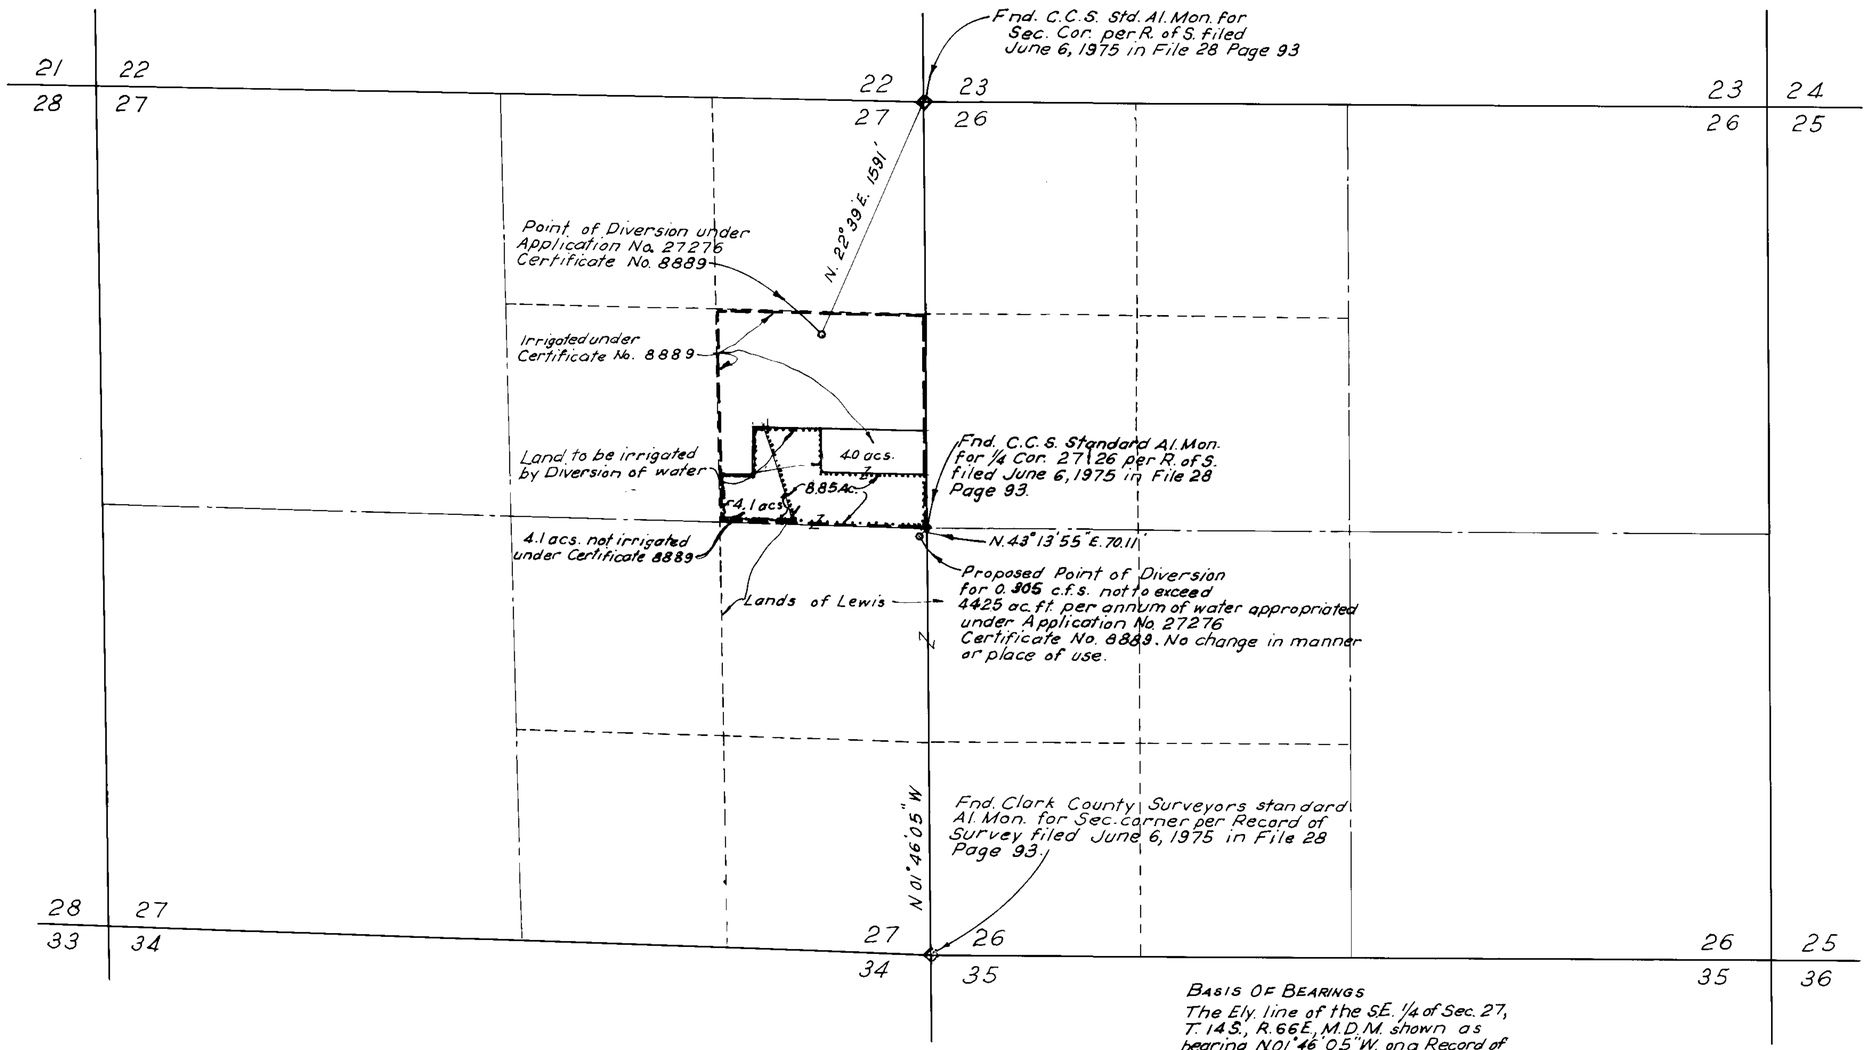

BASIS OF BEARINGS

The Ely. line of the S.E. 1/4 of Sec. 27, T. 14 S., R. 66 E., M.D.M. shown as bearing N.01°46'05"W. on a Record of Survey filed June 6, 1975 in File 28 Page 93 was used as the basis of all bearing shown.

T. 14 S., R. 66 E., M.D.M.

STATE OF CALIFORNIA
COUNTY OF LOS ANGELES } S.S.

I, Tracy I. Phelps, being first duly sworn, depose and say that this map consisting of one sheet, has been correctly drawn to the designated scale from surveys made by me on the 20th to 24th days of August, 1975 and on the 16th day of September, 1981, that it truly and correctly represents the point of diversion under Certificate No. 8889 issued on the 10th day of January, 1977, and further correctly represents the point of diversion of a portion of the water under said Certificate No. 8889 from underground, in Clark County, by Robert C. Lewis and Vivian Lewis under this permit or 0.397 c.f.s. but not to exceed 62.5 acre feet per annum for irrigation purposes.

Tracy I. Phelps
State Water Right Surveyor No. 407

Subscribed and sworn to before me
this 30th day of October, 1981.
Notary Public in and for Los Angeles County, California

Barbara Hurst

SCALE 1" = 500

0 500 1000 2000

FILED
MAR 1 1982
STATE ENGINEER'S OFFICE

STATE

MAP

Showing Change in Point of Diversion for Irrigation Purposes of 0.397 c.f.s. but not to exceed 62.5 acre feet per annum of water previously appropriated under Certificate Record No. 8889 Book No. 20 Page 8889

By Robert C. Lewis and Vivian Lewis
From Underground

45010