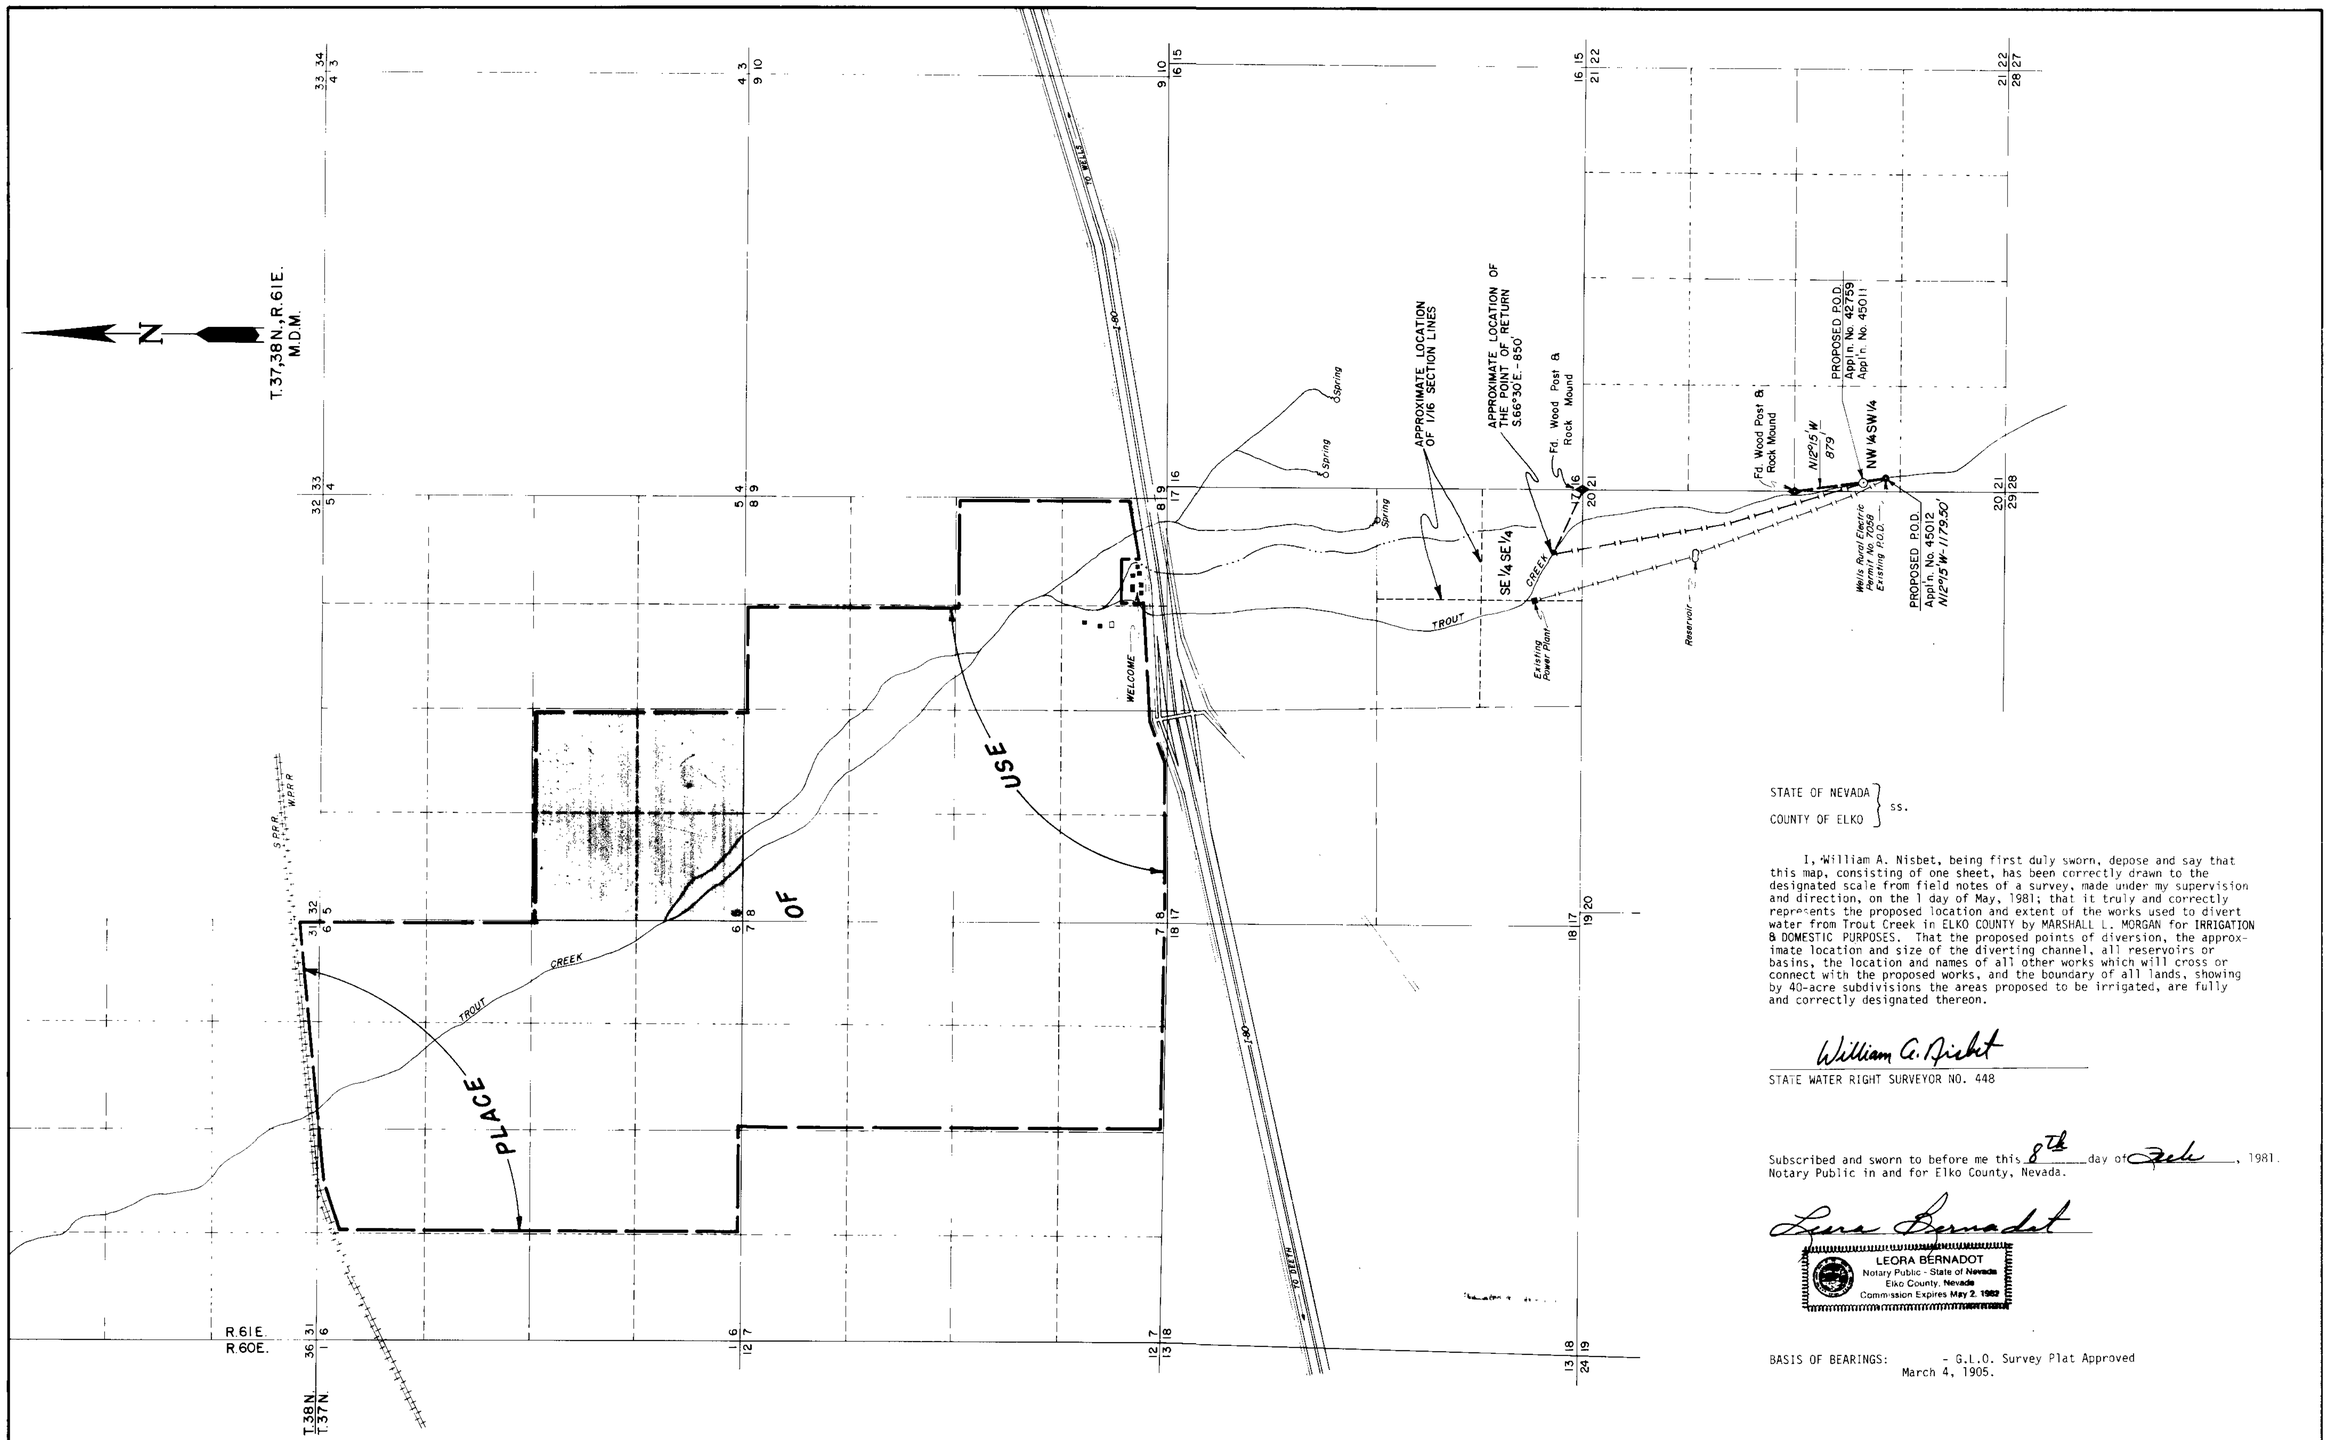

STATE OF NEVADA }
COUNTY OF ELKO } ss.

I, William A. Nisbet, being first duly sworn, depose and say that this map, consisting of one sheet, has been correctly drawn to the designated scale from field notes of a survey, made under my supervision and direction, on the 1 day of May, 1981; that it truly and correctly represents the proposed location and extent of the works used to divert water from Trout Creek in ELKO COUNTY by MARSHALL L. MORGAN for IRRIGATION & DOMESTIC PURPOSES. That the proposed points of diversion, the approximate location and size of the diverting channel, all reservoirs or basins, the location and names of all other works which will cross or connect with the proposed works, and the boundary of all lands, showing by 40-acre subdivisions the areas proposed to be irrigated, are fully and correctly designated thereon.

William A. Nisbet

STATE WATER RIGHT SURVEYOR NO. 448

Subscribed and sworn to before me this 8th day of July, 1981.
Notary Public in and for Elko County, Nevada.

Leora Bernadot

LEORA BERNADOT
Notary Public - State of Nevada
Elko County, Nevada
Commission Expires May 2, 1983

BASIS OF BEARINGS: - G.L.O. Survey Plat Approved March 4, 1905.

0 1000' 2000' 3000' 4000' 5000'
SCALE: 1" = 1000'

45011-12

'82 FEB 10 P2:34
STATE ENGINEER'S OFFICE

FILED
APR 23 1982
STATE ENGINEER'S OFFICE

LEGEND
Place of Use-Appl'n. 42759
Place of Use-Appl'ns. 45011 & 45012

NO	BY	DATE	DESCRIPTION	CHK'D	APP'D
			REVISIONS		

DRAWN BY P. N. | APPROVED BY WAN
JOB NO. 2074-005 | DATE 2/82

MAP
TO ACCOMPANY APPLICATION TO APPROPRIATE WATER
FOR IRRIGATION & DOMESTIC
BY MARSHALL L. MORGAN
FROM TROUT CREEK

CHILTON ENGINEERING
421 COURT STREET ELKO, NEVADA

W82004

45012 45011