STATE OF NEVADA }
COUNTY OF ELKO } S.S.

I, ALAN S. BOYACK, BEING FIRST DULY SWORN, DEPOSE AND SAY THIS MAP, CONSISTING OF ONE SHEET, HAS BEEN CORRECTLY DRAWN TO THE DESIGNATED SCALE FROM FIELD NOTES OF A SURVEY MADE UNDER MY SUPERVISION AND DIRECTION BETWEEN THE 16th DAY OF SEPTEMBER, AND THE 18th DAY OF SEPTEMBER, 1981, THAT IT TRULY AND CORRECTLY REPRESENTS THE PROPOSED LOCATION AND EXTENT OF THE WORKS USED TO DIVERT WATER FROM SPRINGS IN ELKO COUNTY BY THE MOUNTAIN CITY WATER AND SEWER USERS INC. FOR MUNICIPAL PURPOSES. THAT THE PROPOSED POINT OF DIVERSION, THE APPROXIMATE LOCATION AND SIZE OF THE DIVERTING CHANNEL, ALL RESERVOIRS OR BASINS, THE LOCATION AND NAMES OF ALL OTHER WORKS WHICH WILL CROSS OR CONNECT WITH THE PROPOSED WORKS, AND THE BOUNDARY OF ALL LANDS SHOWING BY 40-ACRE SUBDIVISIONS, ARE FULLY AND CORRECTLY DESIGNATED THEREON.

Alan S. Boyack
STATE WATER RIGHTS SURVEYOR, NO. 358

SUBSCRIBED AND SWORN TO BEFORE ME THIS 2nd DAY OF November, 1981

REYNOLDS
State of Nevada
Elko, Nevada
Expires May 5, 1984

Linda L. Reynolds
NOTARY PUBLIC IN AND FOR ELKO COUNTY, NEVADA

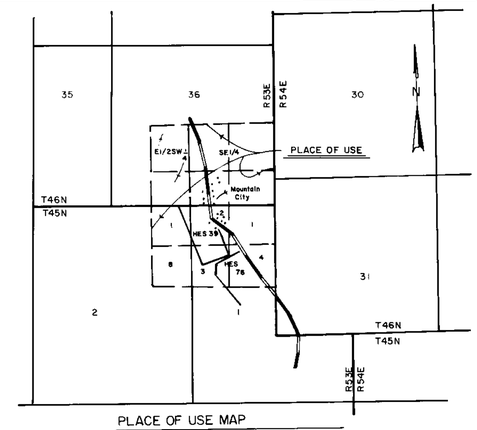

PLACE OF USE MAP
SCALE 2" = 1 MILE

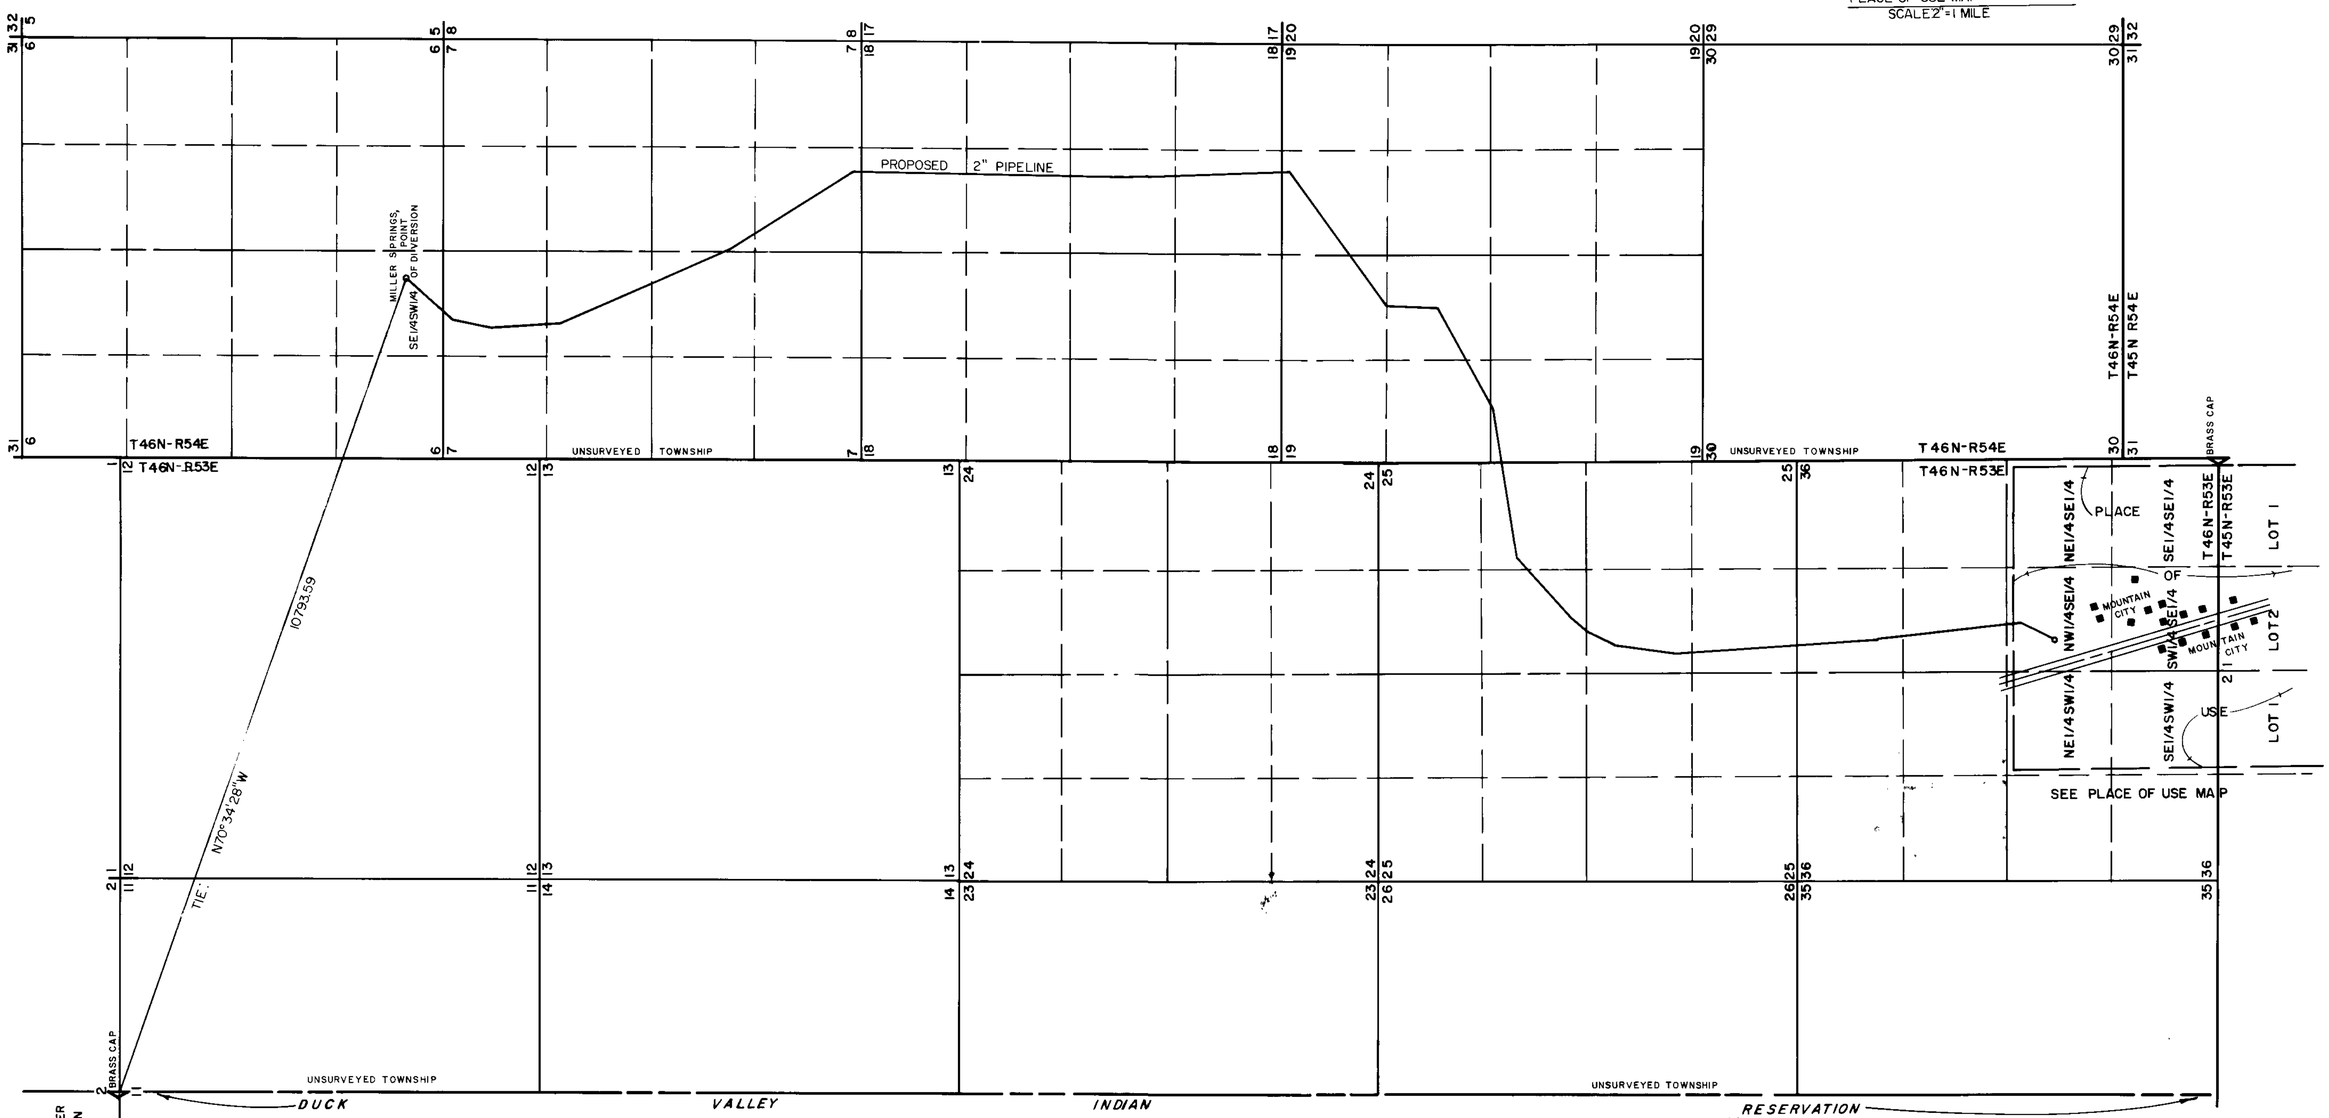

THIS IS A CLOSING SECTION CORNER AGAINST AN UNSURVEYED PORTION OF THE TOWNSHIP, THIS IS NOT A 1/4 CORNER.

BASIS OF BEARING: TRUE NORTH USING A MAGNETIC DECLINATION OF 17°30'00"

FILED
MAR 1 1 1982
STATE ENGINEER'S OFFICE

RECEIVED
NOV 3 1981
STATE ENGINEER'S OFFICE

SCALE: 1" = 1000'

0 500 1000 2000 3000 4000 5000

41017

MAP

TO ACCOMPANY APPLICATION
TO APPROPRIATE WATER
BY
MOUNTAIN CITY
WATER AND SEWER USERS INC.
FOR
MUNICIPAL PURPOSES
FROM MILLER SPRINGS

BOYACK SURVEYING ELKO, NEVADA W-81087

04088 45017