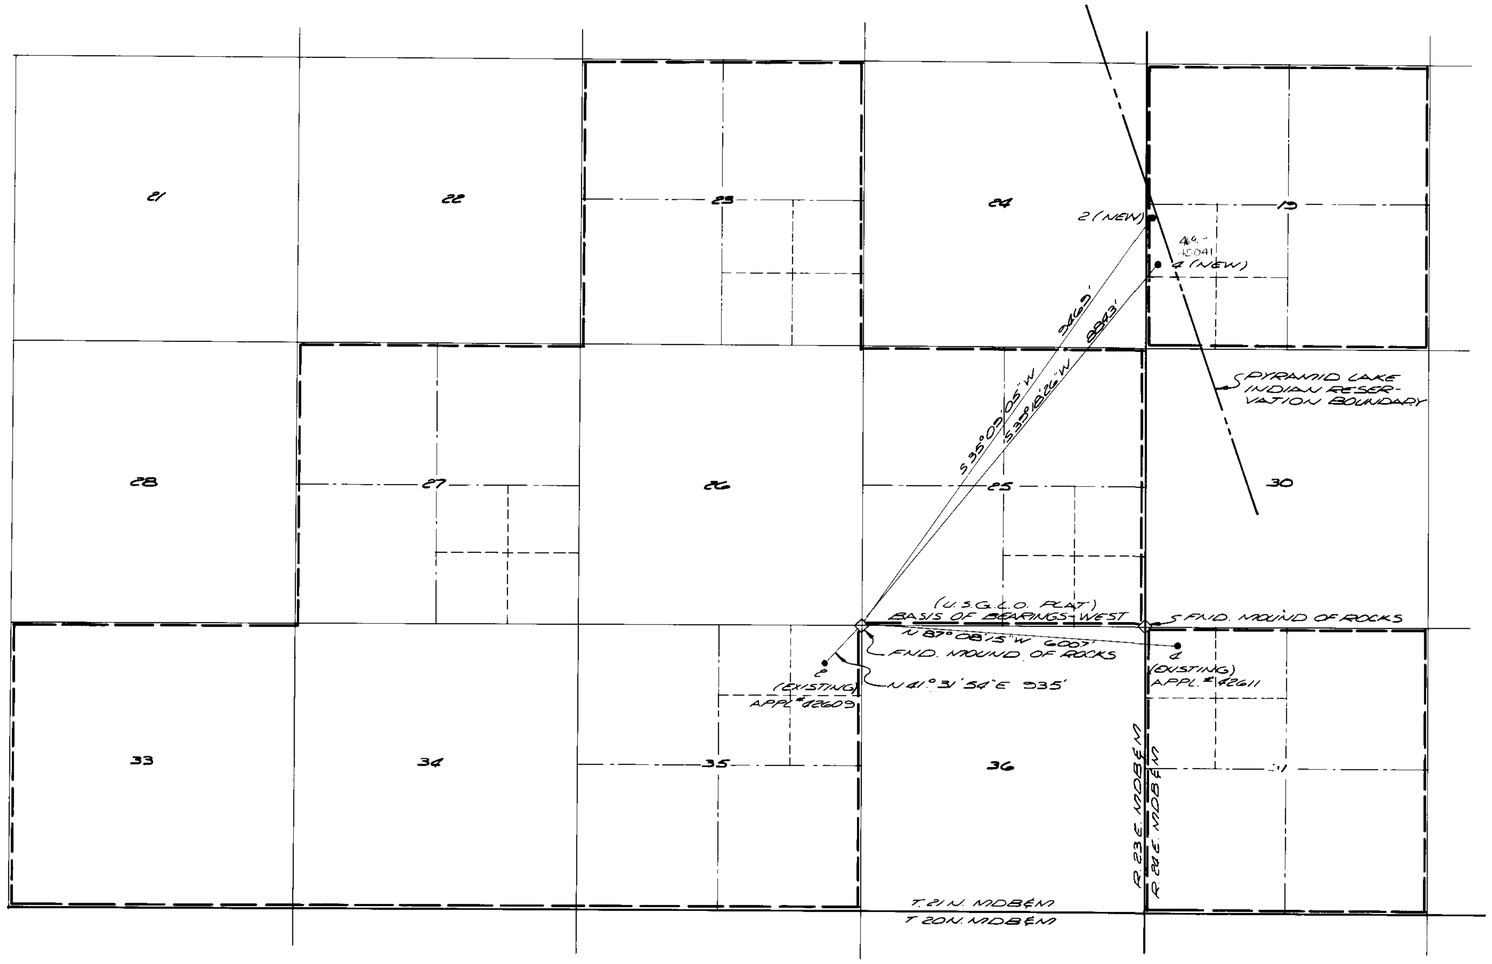

STATE OF NEVADA, COUNTY OF WASHOE } S.S

I, DAVID M. BOYER BEING FIRST DULY SWORN, DEPOSE AND SAY THAT THIS MAP, CONSTING OF 1 SHEET HAS BEEN CORRECTLY DRAWN TO THE DESIGNATED SCALE FROM NOTES OF A SURVEY MADE UNDER MY SUPERVISION AND DIRECTION THE 10 th. DAY OF NOVEMBER, 1981; THAT IT TRULY AND CORRECTLY REPRESENTS THE PROPOSED LOCATION AND EXTENT OF THE WORKS USED TO DIVERT WATER FROM AN UNDERGROUND SOURCE IN WASHOE COUNTY, BY SOUTHERN PACIFIC LAND CO. FOR MINING, MILLING AND DOMESTIC PURPOSES. THAT THE PROPOSED POINT OF DIVERSION, THE LOCATION AND NAMES OF ALL OTHER WORKS OR STREAMS WHICH ARE CROSSED BY OR CONNECTED WITH SAID WORKS, ARE FULLY AND CORRECTLY DESIGNATED HEREON.

David M. Boyer
STATE WATER RIGHT SURVEYOR

SUBSCRIBED AND SWORN TO BEFORE ME THIS 11 th. DAY OF NOVEMBER, 1981 NOTARY PUBLIC IN AND FOR WASHOE COUNTY, NEVADA.

Daniel McGill
NOTARY PUBLIC

DANIEL McGILL
Notary Public, State of Nevada
Washoe County
My Appointment Expires Nov. 2, 1983

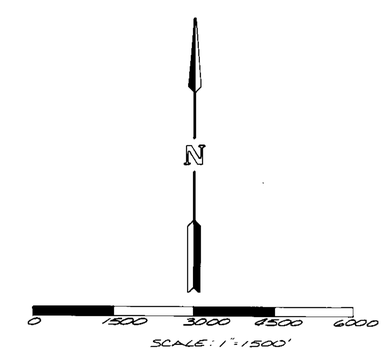

46404 - 10
45041 42

MAP TO ACCOMPANY APPLICATIONS TO CHANGE THE POINT OF DIVERSION OF PERMITS 42609 AND 42611 FROM AN UNDER-GROUND SOURCE BY SOUTHERN PACIFIC LAND CO. FOR MINING, MILLING, & DOMESTIC PURPOSES IN WASHOE COUNTY

OMNI-MEANS, Ltd
Engineers and Planners
777 W Second Street
Reno, Nevada

MAR -9 P3:16
STATE ENGINEER

FILED
MAR 9 1982
STATE ENGINEER'S OFFICE

45042 45041