T. 36 N., R. 64 E.
M.D.B. & M.

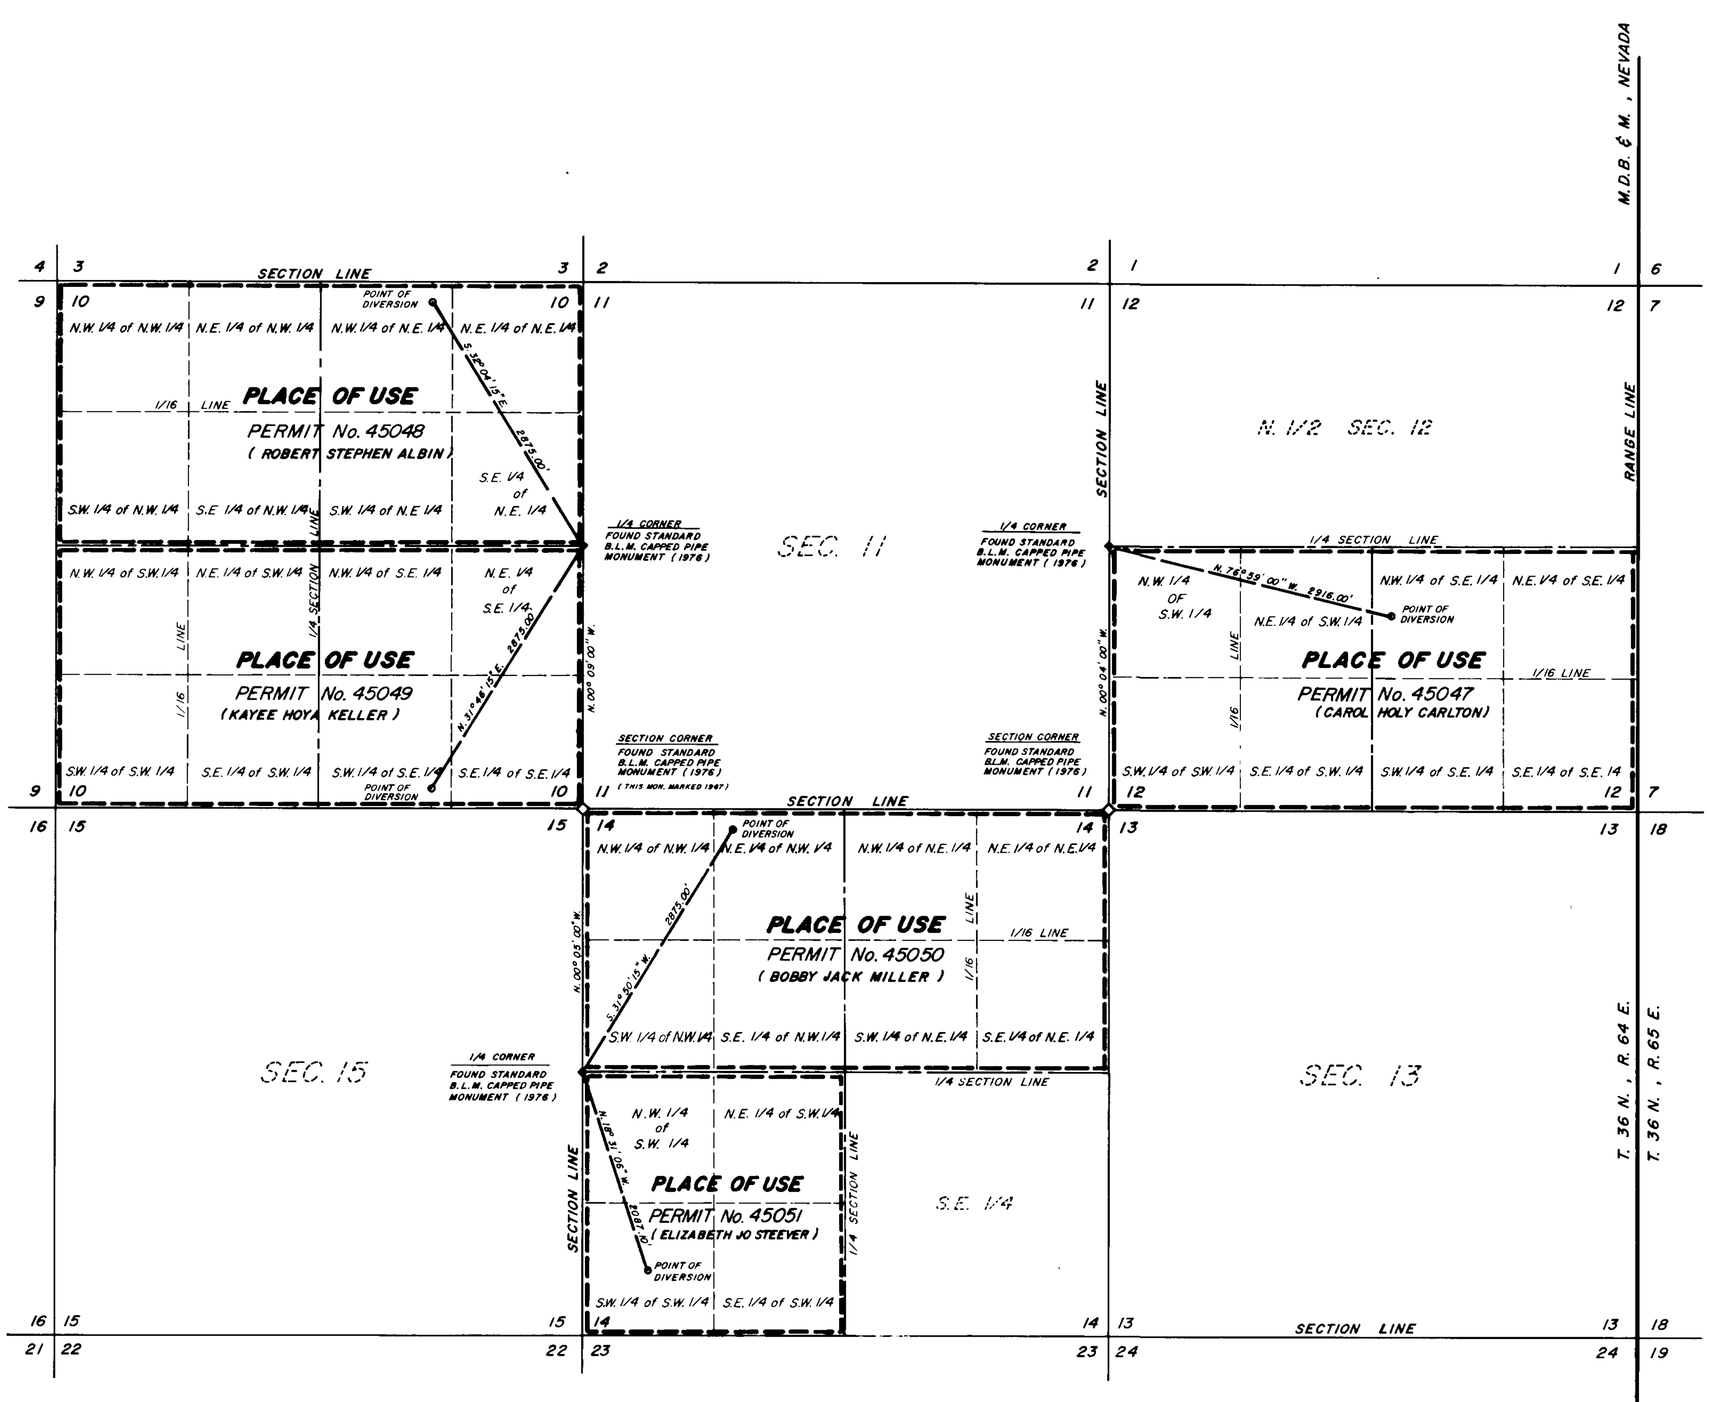

SURVEYOR'S CERTIFICATE

I, ROBERT L. FULLER, BEING DULY SWORN, DEPOSE AND SAY THAT THIS MAP, CONSISTING OF ONE SHEET, HAS BEEN CORRECTLY DRAWN TO THE DESIGNATED SCALE FROM THE FIELD NOTES OF A SURVEY MADE BY ME ON THE 24 th DAY OF APRIL, 1982 ; THAT IT TRULY AND CORRECTLY REPRESENTS THE PROPOSED LOCATION AND EXTENT OF THE WORKS USED TO DIVERT WATER FROM THE UNDERGROUND SOURCE SHOWN AS SITUATED IN INDEPENDENCE VALLEY, ELKO COUNTY, NEVADA, BY THE FOLLOWING APPLICANT FOR THE STATED PURPOSES:

BOBBY JACK MILLER for IRRIGATION and DOMESTIC USE under PERMIT No. 45050.

THE POINT OF DIVERSION AND PROPOSED BOUNDARIES OF THE PLACE OF USE ARE FULLY AND CORRECTLY DESIGNATED HEREON.

Robert L. Fuller
ROBERT L. FULLER
WATER RIGHTS SURVEYOR No. 628
NEVADA R.C.E. AND R.L.S No. 2096

REGISTERED LAND SURVEYOR
Robert L. Fuller
2096
STATE OF NEVADA

NOTARY'S CERTIFICATE

SUBSCRIBED AND SWORN BEFORE ME ON THIS 26 th. DAY OF APRIL, 1982, A NOTARY IN AND FOR CARSON CITY, STATE OF NEVADA. MY APPOINTMENT EXPIRES DEC. 18 Th., 1983.

Donna M. Fuller

BASIS OF BEARING

THE BASIS OF BEARING FOR THE SURVEY TIES SHOWN HEREON WAS TAKE FROM THE SEVERAL SECTION LINES INDICATED, AS FOUND ON THE OFFICIAL PLAT OF TOWNSHIP 36 NORTH, RANGE 64 EAST, MOUNT DIABLO BASE AND MERIDAN, ELKO COUNTY NEV. (DEPENDENT RE-SURVEY 1976)

SCALE : 1" = 800'

0 400 800 1200 1600 2000 FEET
200 600 1000 1400 1800

FILED
JUN 8 1982
STATE ENGINEER'S OFFICE

45050

MAP TO ACCOMPANY APPLICATIONS TO APPROPRIATE WATER FOR IRRIGATION AND DOMESTIC PURPOSES FROM UNDERGROUND SOURCES IN INDEPENDENCE V'LY.

BY BOBBY JACK MILLER

SITUATED IN SECTIONS 10, 12, & 14, T. 36 N., R. 64 E., M.D.B. & M.
ELKO COUNTY NEVADA

R. L. FULLER ENGINEERING P. O. BOX 517 CARSON CITY, NEVADA, 89702	SHEET 1 of 1 SHEETS APRIL, 1982

45050