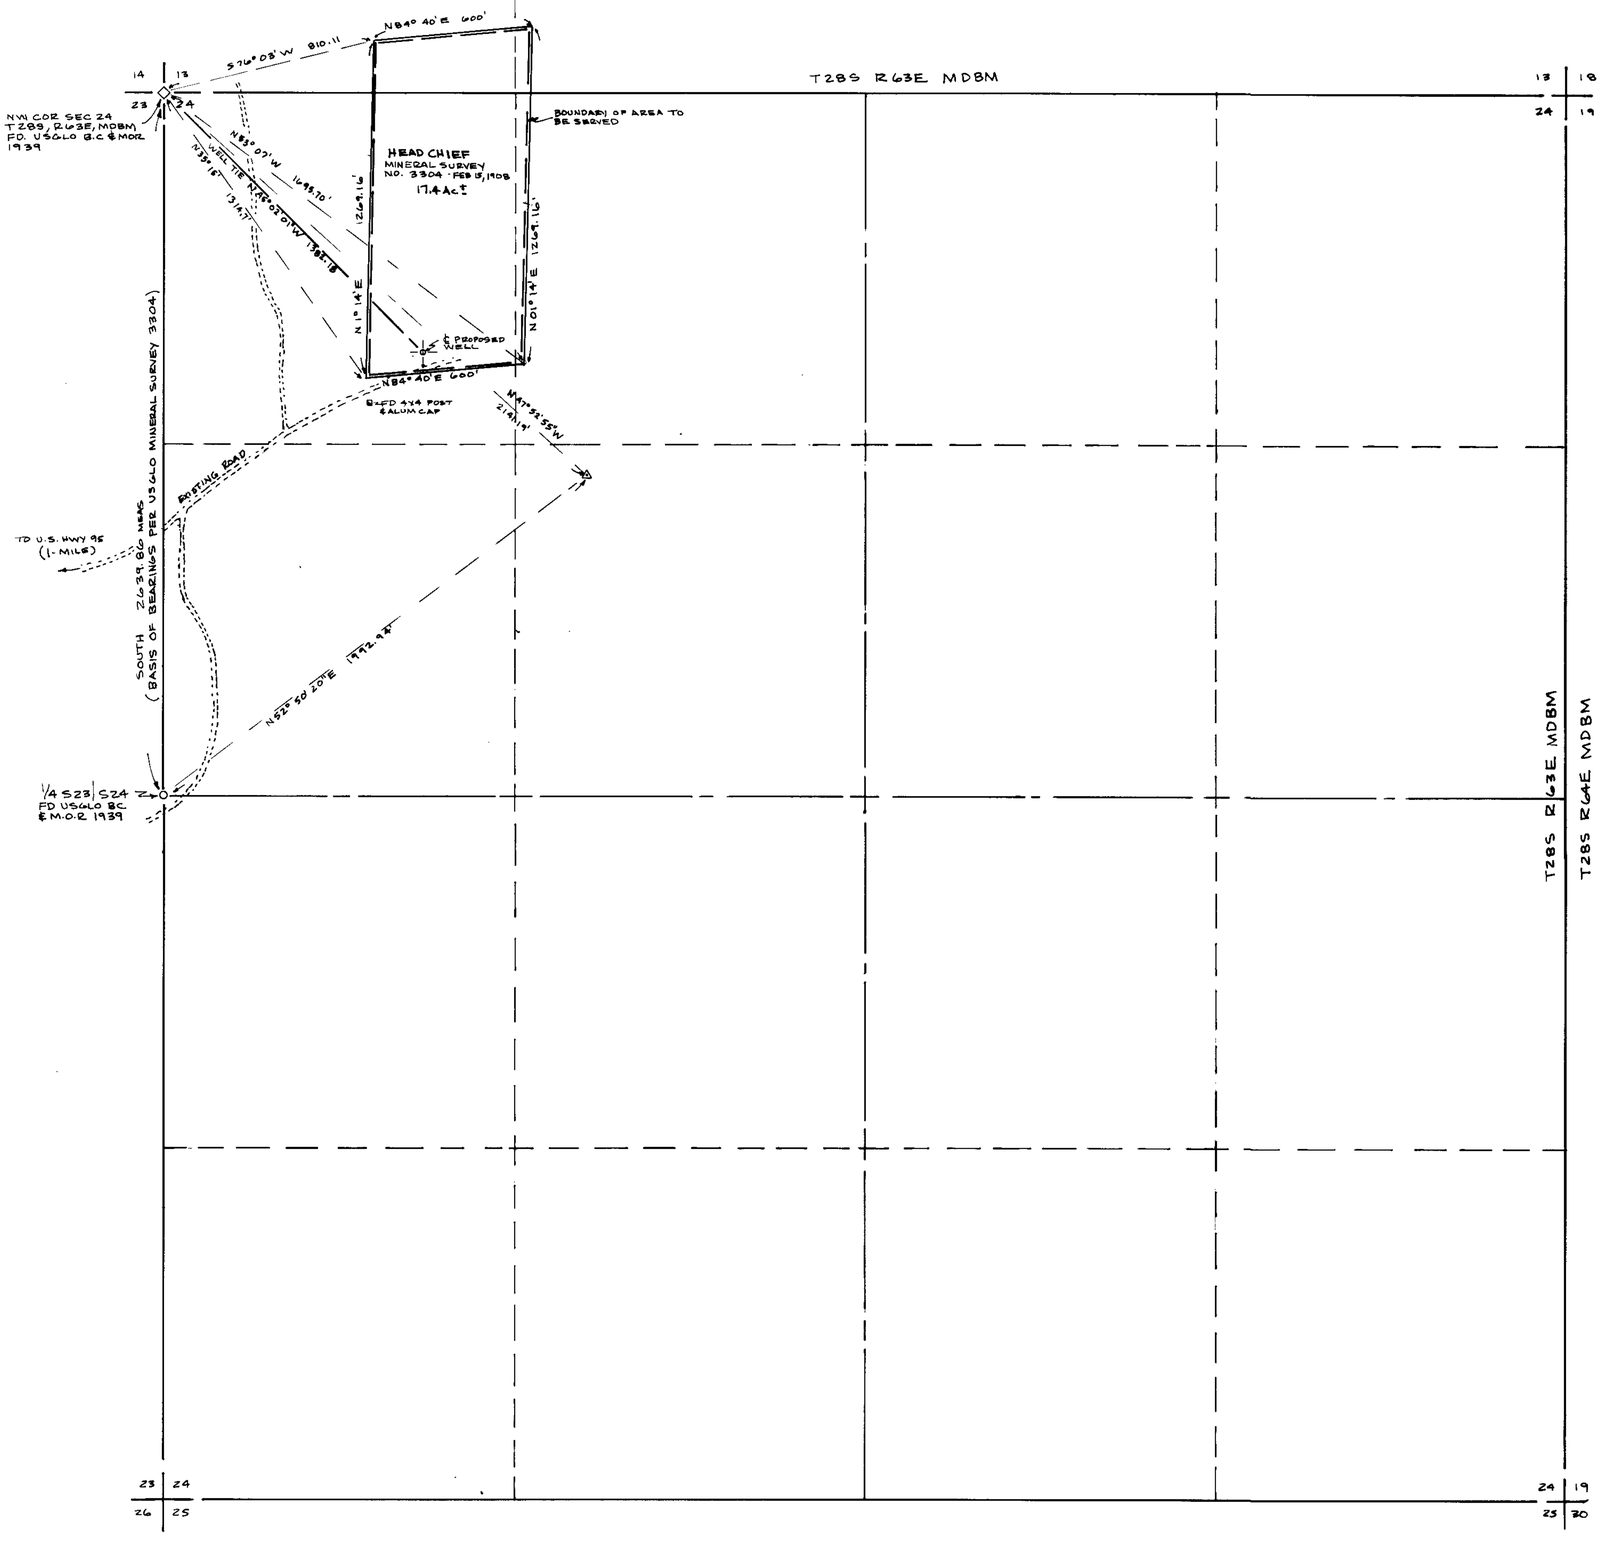

ENGINEERS CERTIFICATE

I, RUSSELL AVERY, BEING FIRST DULY SWORN, DEPOSE AND SAY THAT THIS MAP CONSISTING OF ONE SHEET, HAS BEEN CORRECTLY DRAWN TO THE DESIGNATED SCALE FROM FIELD NOTES OF A SURVEY MADE UNDER MY SUPERVISION AND MY DIRECTION BETWEEN NOV. 5, 1981 TO NOV. 16, 1981, THAT IT TRULY AND CORRECTLY REPRESENTS THE PROPOSED LOCATION AND EXTENT OF THE WORKS USED TO DIVERT WATER FROM AN UNDERGROUND SOURCE IN CLARK COUNTY BY CHARLES AND FRANCES DELOCHE, FOR MINING PURPOSES THAT THE PROPOSED POINT OF DIVERSION, THE APPROXIMATE LOCATION AND SIZE OF THE DIVERTING CHANNEL, ALL RESERVOIRS OR BASINS, THE LOCATION AND NAMES OF OTHER WORKS, WHICH WILL CROSS OR CONNECT WITH THE PROPOSED WORKS AND THE BOUNDARY OF LANDS, SHOWING BY 40 ACRE SUBDIVISIONS OR FRACTIONS THERE OF, THE AREA PROPOSED TO BE SERVICED ARE FULLY AND CORRECTLY DESIGNATED THEREON.

Russell Avery 11-14-81

RUSSELL AVERY—WATER RIGHTS SURVEYOR—NO 339

REGISTERED PROFESSIONAL ENGINEER No. 2002 STATE OF NEVADA

REGISTERED LAND SURVEYOR STATE OF NEVADA RUSSELL AVERY No. 2002

STATE OF NEVADA
COUNTY OF CLARK SS

SUBSCRIBED AND SWORN TO ME THIS 14th DAY OF NOVEMBER, 1981

Grace H. Pointer
GRACE H. POINTER NOTARY PUBLIC
IN AND FOR, CLARK COUNTY, NEVADA

August 25, 1982
MY COMMISSION EXPIRES

SCALE 1" = 300'

BASIS OF BEARINGS
WEST LINE SEC 24, T28S, R64E, MDBM—BEARING SOUTH, PER USGLO MINERAL SURVEY 3304, COMPLETED ON FEBRUARY 15, 1908

LEGAL DESCRIPTION

PATENTED MINERAL CLAIM, SURVEY NO. 3304—HEAD CHEIF. PTN. NW¼ NW¼ SEC 24, NE¼ NW¼ SEC 24, AND SW¼ SW¼ SEC 13, SE¼ SW¼ SEC 13, T28S, R63E, MDBM.

200 0 200 400 600 800 1000
SCALE 1" = 300'

FILED MAR 8 1982 STATE ENGINEER'S OFFICE

'82 MAR -8 P2:14

STATE ... OFFICE

N69
N81-29
Ff-17

45060

MAP TO ACCOMPANY APPLICATION TO APPROPRIATE WATER FROM AN UNDERGROUND SOURCE

FOR: MINING PURPOSES

BY: CHARLES AND FRANCES DeLOCHE

CLARK COUNTY, NEVADA

Russ Avery

ENGINEERING CONSULTANTS
DIV. of AVERY CORPORATION
1401 MARYLAND PARKWAY
LAS VEGAS, NEVADA

DWG BY R.F.
DATE 11/13/81
REVISED
DWG NO

45066