MONSEN ENG. 100 10-81 MC 2984

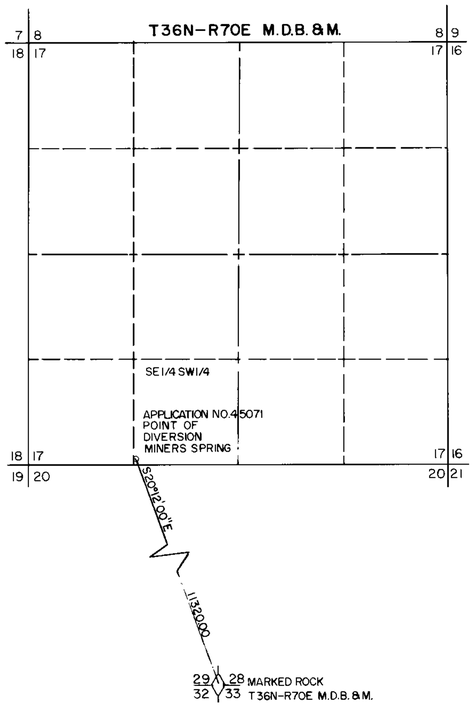

BASIS OF BEARING: TRUE NORTH USING A MAGNETIC DECLINATION OF 17° EAST

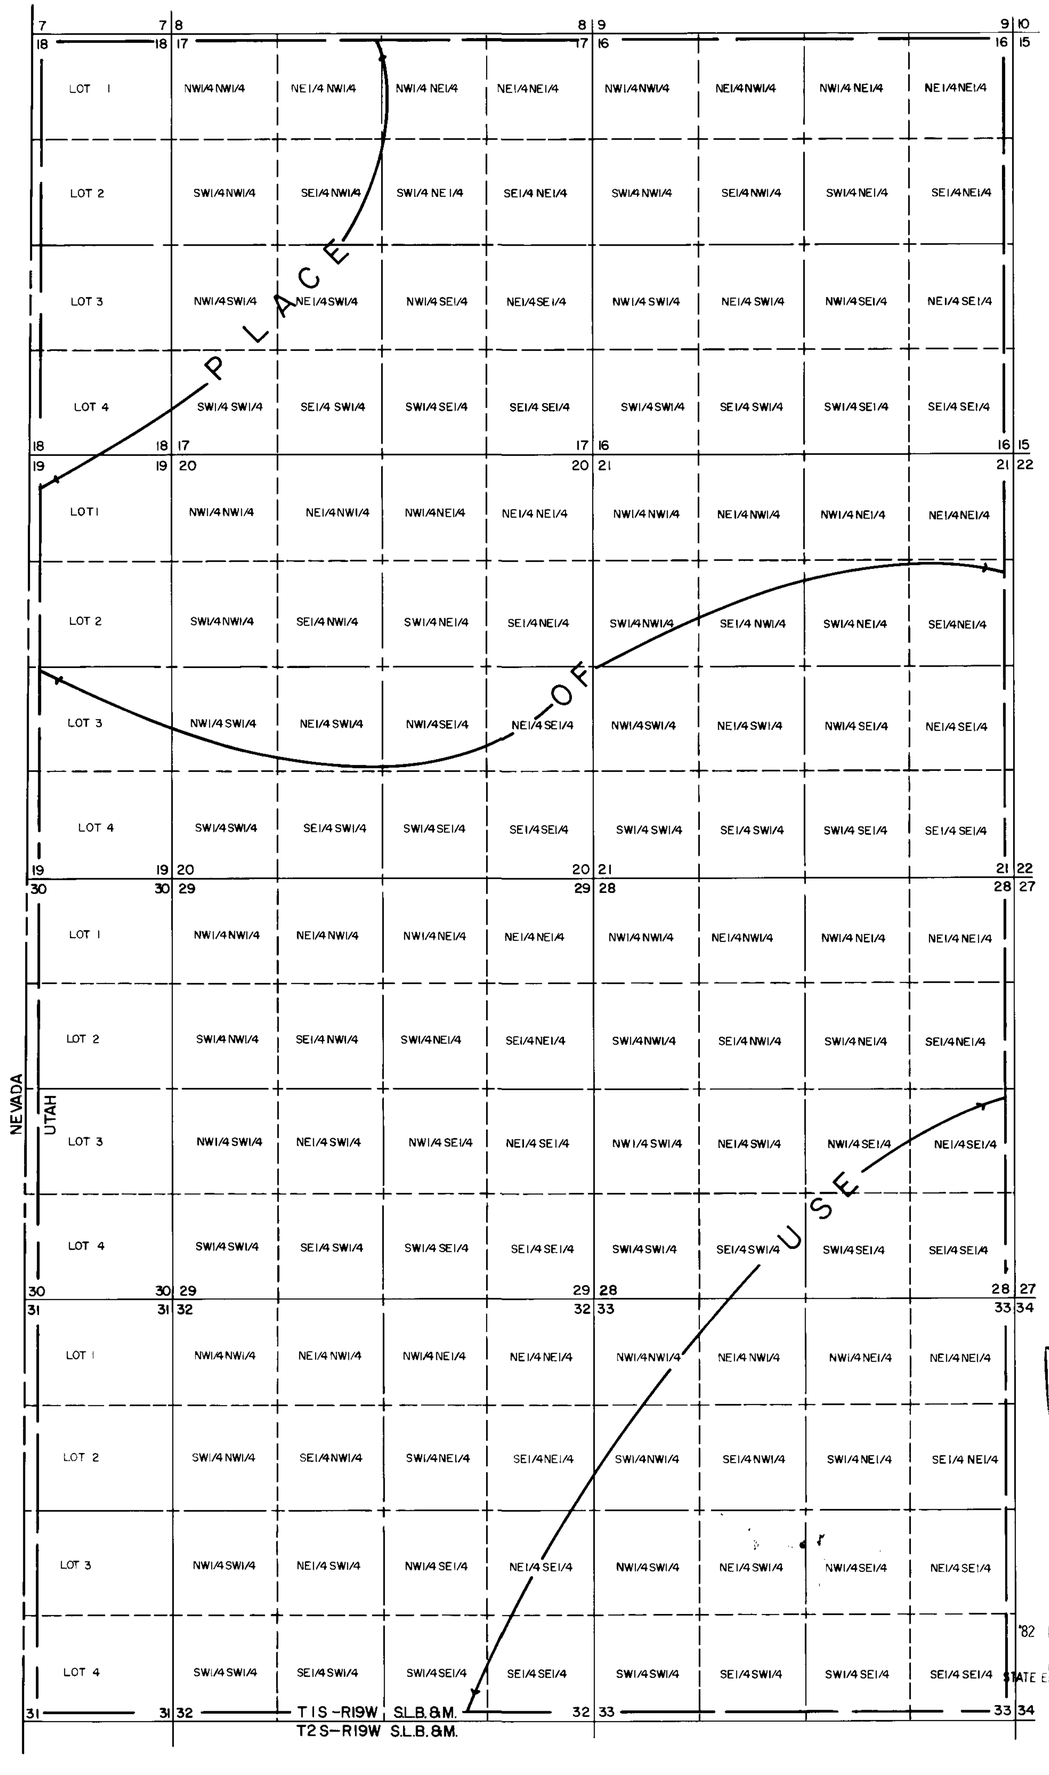

N

STATE OF NEVADA }
COUNTY OF ELKO } S.S.

I, Alan S. Boyack, being first duly sworn, depose and say that this map, consisting of one sheet, has been correctly drawn to the designated scale from field notes of a survey made under my supervision and direction, between the 20th day of October , and the 22nd day of October , 1981 ; that it truly and correctly represents the proposed location and extent of the works used to divert water from Miners Spring in Elko County, by the Town of Wendover for municipal purposes. That the proposed point of diversion, the approximate location and size of the diverting channel, all reservoirs or basins, the location and names of all other works which will cross or connect with the proposed works, and the boundary of all lands, showing by 40-acre subdivision, are fully and correctly designated thereon.

Alan S. Boyack
State Water Right Surveyor No. 358

Subscribed and Sworn to before me this 10th day of February, 1982.

Linda L. Reynolds
Notary Public in and for Elko County, Nevada

LINDA L. REYNOLDS
Notary Public - State of Nevada
ELKO COUNTY, Nevada
Commission Expires May 5, 1985

FILED
FEB
STATE ENGINEER'S OFFICE

SCALE: 1" = 1000'

0 500 1000 2000 3000 4000 5000

45071

MAP

TO ACCOMPANY APPLICATION TO APPROPRIATE WATER FOR MUNICIPAL PURPOSES BY THE TOWN OF WENDOVER FROM MINERS SPRING IN ELKO COUNTY

'82 FEB 12 P2:15
STATE ENGINEER'S OFFICE

BOYACK SURVEYING ELKO, NEVADA W-81092 CB.

45071 15406 4-13-00

45071