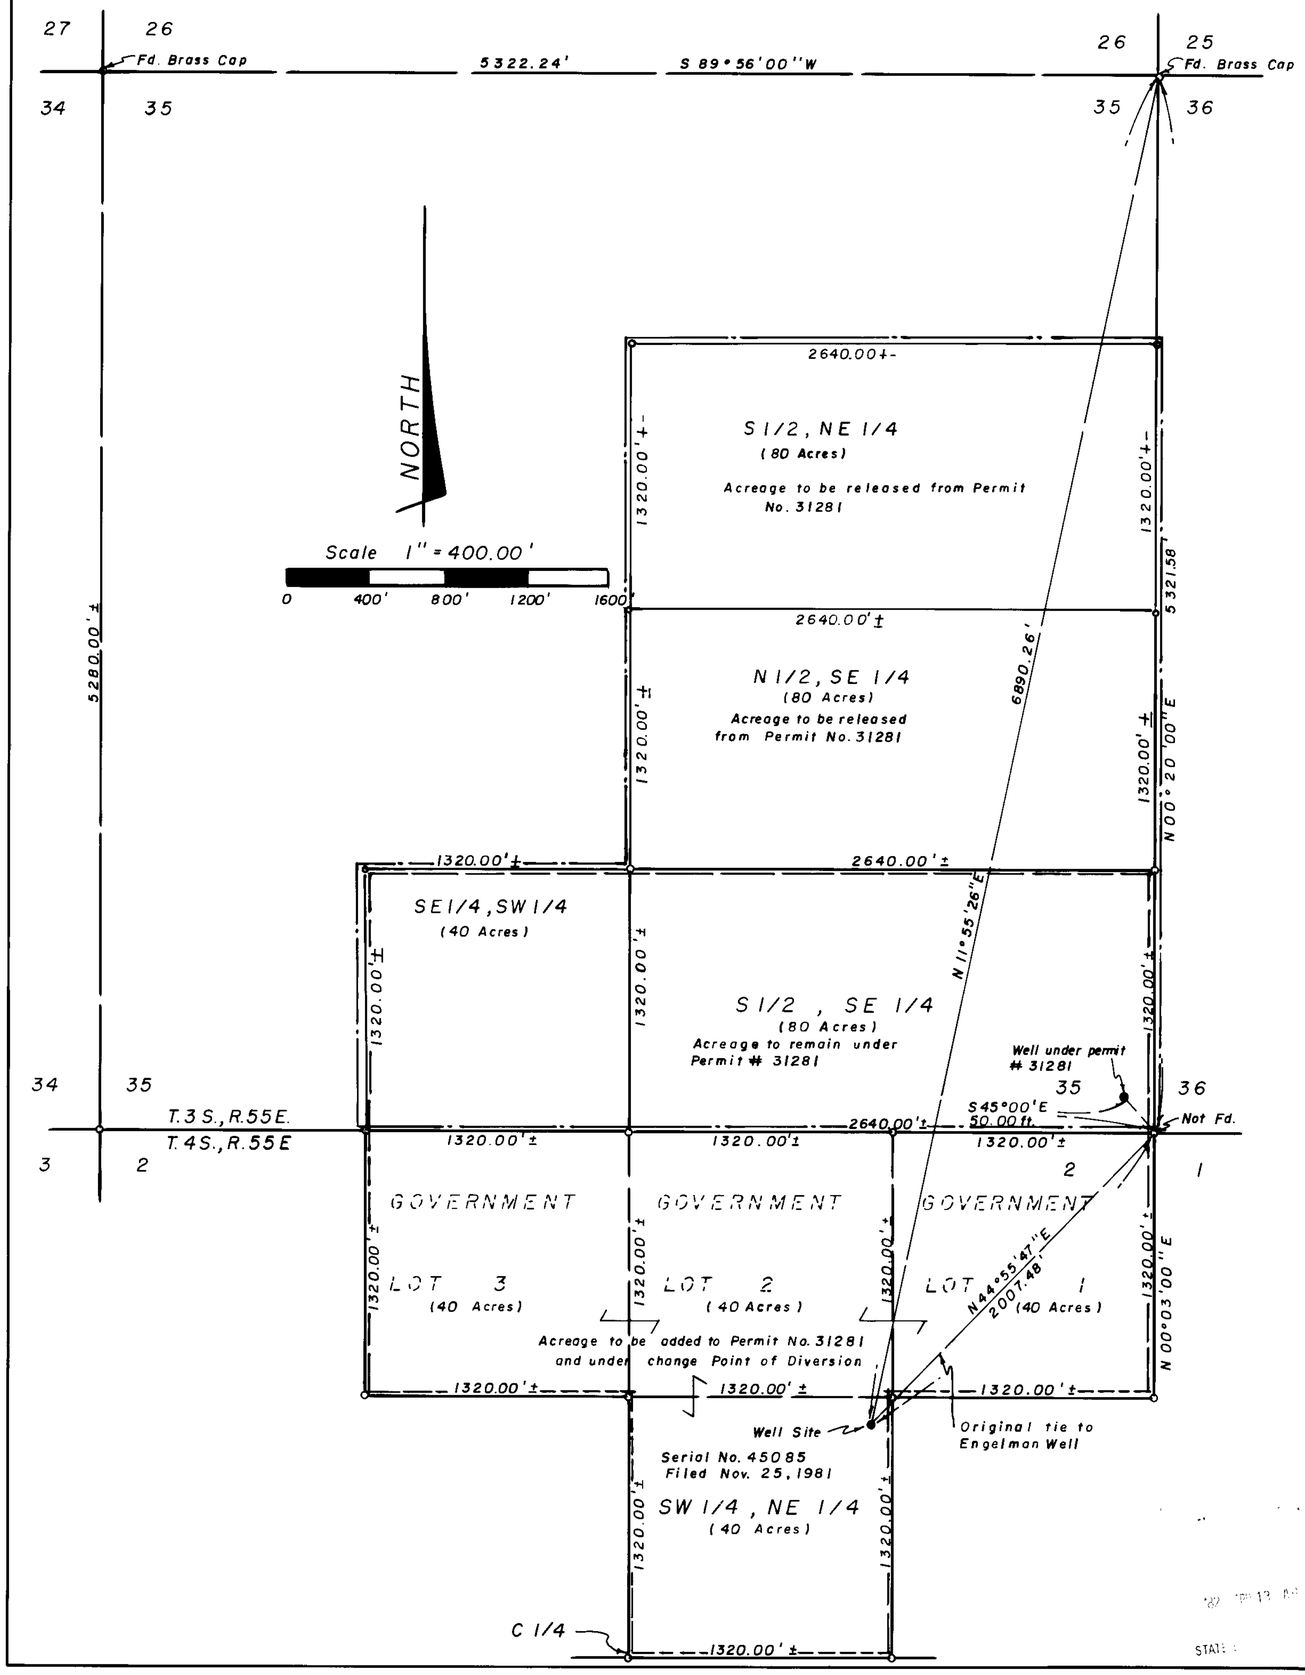

BASIS OF BEARINGS

Dependent Re-Survey, U.S. Department of the Interior Bureau of Land Management, June 23, 1965.

AFFIDAVIT

I, Karsten T. Bronken, being duly sworn, depose and state that this map has been correctly drawn to the designated scale and is the result of an actual survey made by me, and that it correctly represents the location of existing well for the purpose of irrigation water to the land shown hereon. The present owner of land shown hereon is James Franklin. The field survey was completed on July 3, 1981.

Karsten T. Bronken

Karsten T. Bronken, State Water Rights Surveyor, Nev. Cert. No. 555

Subscribed and Sworn to before me this 10th. day of March, 1982.

A. Paul Stevens

A. Paul Stevens, Notary in and for Clark County, Nevada

A. PAUL STEVENS
Notary Public-State of Nevada
COUNTY OF CLARK
My Appointment Expires May 20, 1984

LEGEND

—·— Existing Point of Use of Permit No. 31281

— — — Proposed Point of Use of Permit No. 45085

FILED
APR
STATE ENGINEER'S OFFICE

MAP

TO ACCOMPANY APPLICATION

TO CHANGE THE POINT OF DIVERSION AND PLACE OF USE OF A PORTION OF WATER UNDER PERMIT NO. 31281 TO ANOTHER EXISTING WELL BY JAMES FRANKLIN FROM AN UNDERGROUND SOURCE IN RACHEL, LINCOLN COUNTY, NEVADA.

45085