MONSEN ENG. 100 10-81 MC 2984

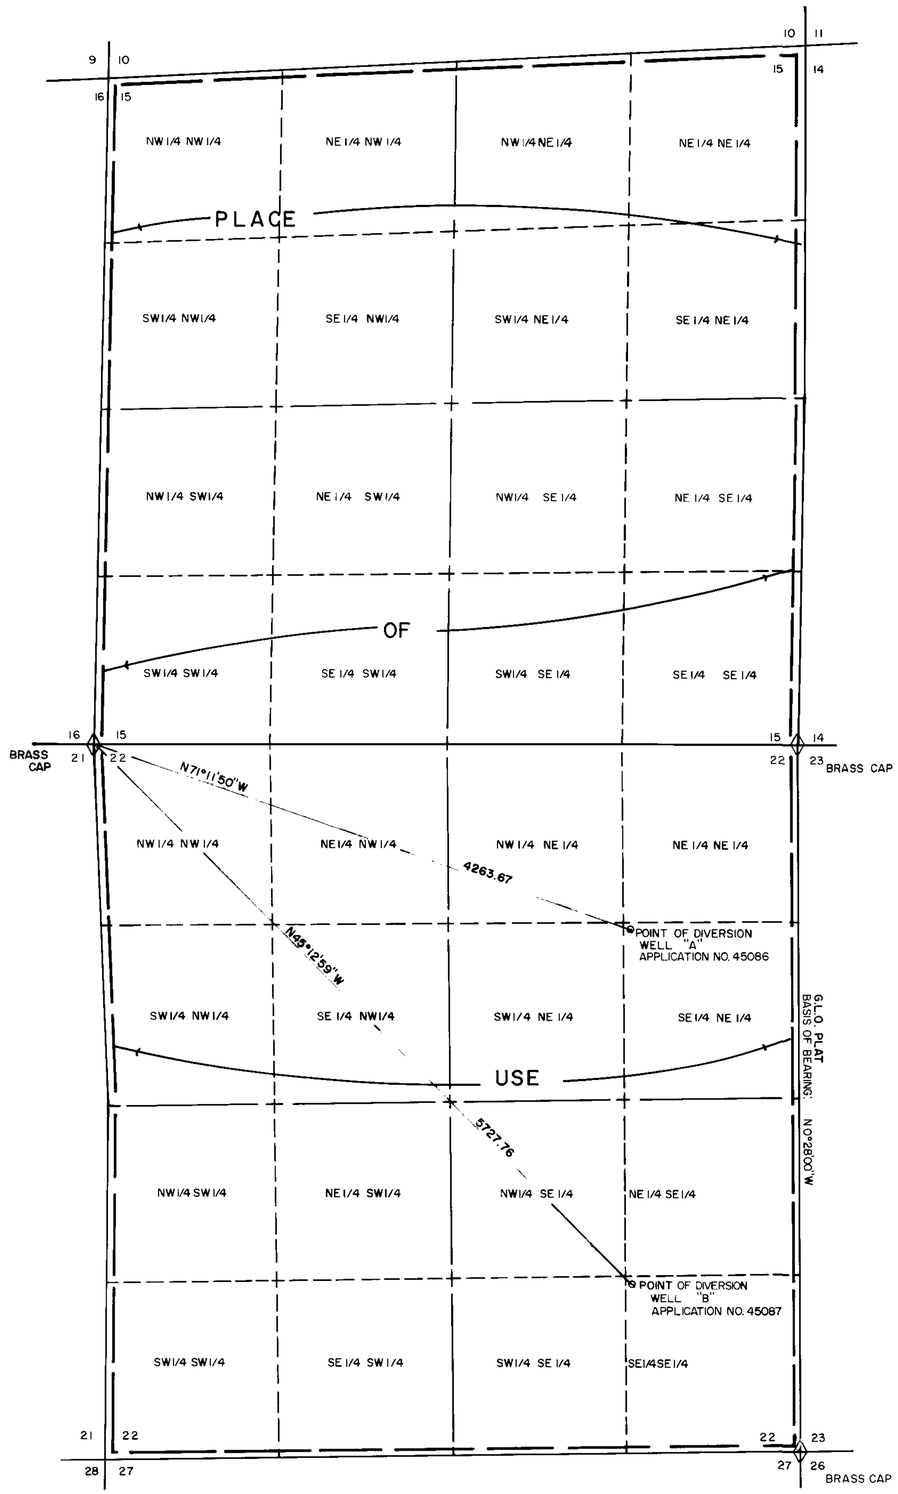

T35N—R62E

M.D.B. & M.

STATE OF NEVADA }
COUNTY OF ELKO } S.S.

I, Alan S. Boyack, being first duly sworn, depose and say that this map, consisting of one sheet, has been correctly drawn to the designated scale from field notes of a survey made under my supervision and direction, between the 2nd day of November, and the 4th day of November, 1981; that it truly and correctly represents the proposed location and extent of the works used to divert water from underground in Elko County, by Taylor Ltd. for irrigation purposes. That the proposed point of diversion, the approximate location and size of the diverting channel, all reservoirs or basins, the location and names of all other works which will cross or connect with the proposed works, and the boundary of all lands, showing by 40-acre subdivision, are fully and correctly designated thereon.

Alan S. Boyack
State Water Right Surveyor No. 358

Subscribed and Sworn to before me this 12th day of February, 1982

Linda L. Reynolds
Notary Public in and for Elko County, Nevada

LINDA L. REYNOLDS
Notary Public - State of Nevada
ELKO COUNTY, Nevada
Commission Expires May 5, 1985

SCALE: 1" = 600'

0 300 600 1200 1800 2400 3000

FILED
FEB 16 1982
STATE ENGINEER'S OFFICE

'82 FEB 16 P2:07

STATE ENGINEER'S OFFICE

MAP

TO ACCOMPANY APPLICATION TO APPROPRIATE WATER FOR IRRIGATION BY TAYLOR LTD. FROM AN UNDERGROUND SOURCE

BOYACK SURVEYING ELKO, NEVADA W-81089

45087 45086