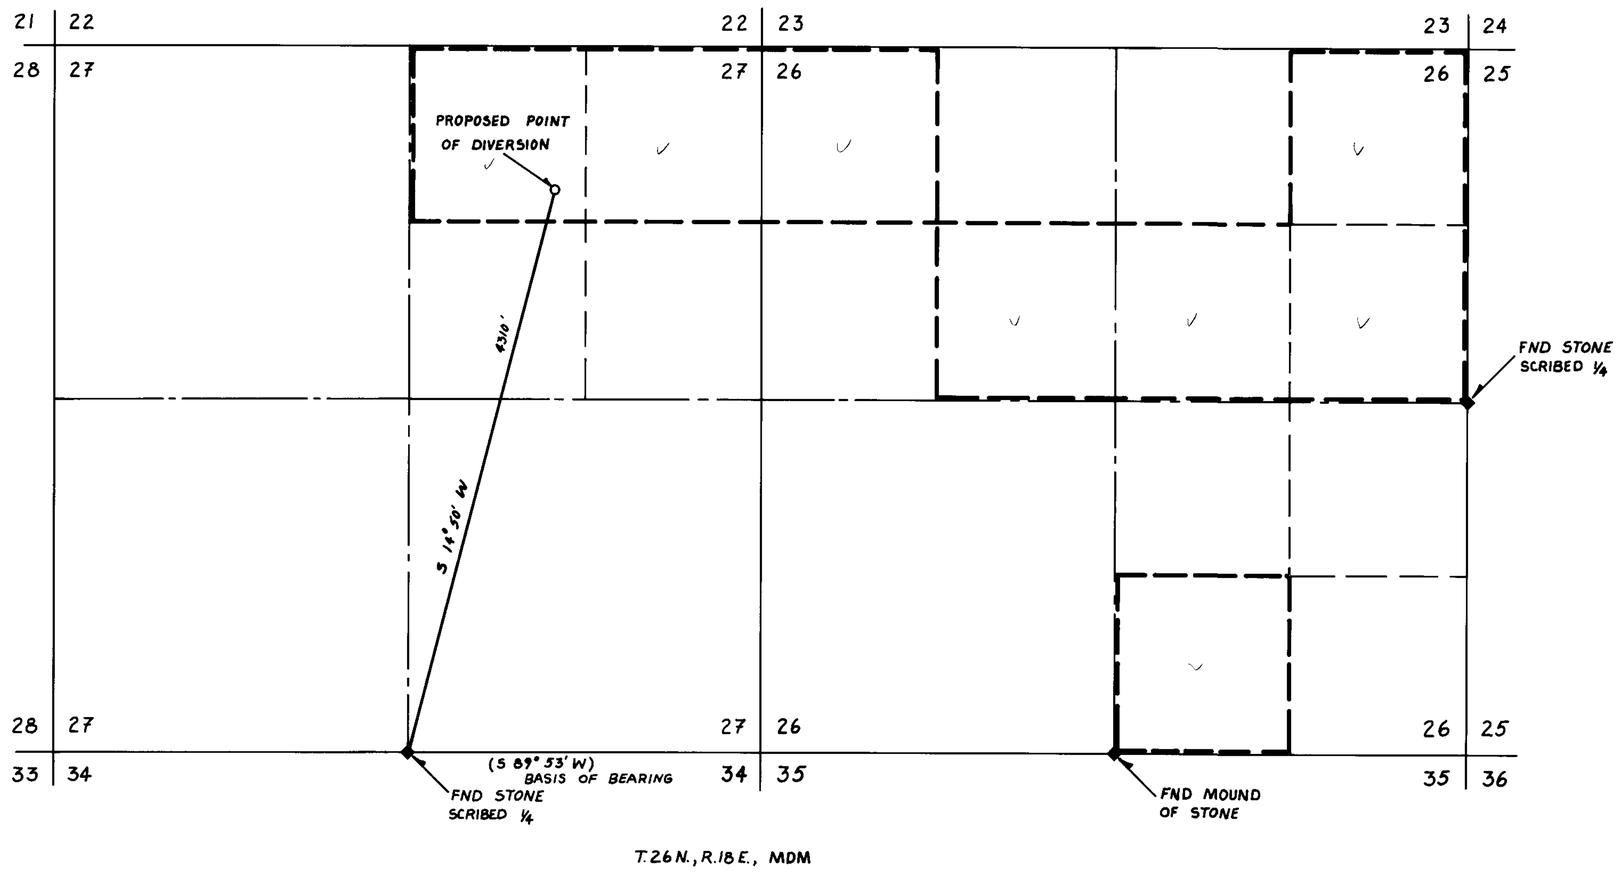

T.26N., R.18E., MDM

NOTE:

PLACE OF USE IS DELINEATED BY HEAVY DASHED LINES.

NORTH

1" = 600'

SCALE IN FEET

600 0 1200 2400

STATE OF NEVADA
COUNTY OF WASHOE } S.S.

I, JIMMY D. JONES, being first duly sworn, depose and say that this map is correctly drawn to the designated scale from the GLO field survey plat , that the map truly represents the proposed works to divert water from an underground source in Washoe County for irrigation and domestic purposes, that the points of diversion and extent of the lands owned or controlled by the applicant are fully and correctly designated hereon.

Jimmy D. Jones
STATE WATER RIGHTS SURVEYOR No. 646

REGISTERED LAND SURVEYOR-STATE OF NEVADA No. 3740

STATE OF NEVADA
COUNTY OF WASHOE } S.S.

Subscribed and sworn to before me this 15th day of January, 1982
Notary Public in and for Washoe County, Nevada.

Laura L. Warren
Notary Public

LAURA L. WARREN
Notary Public - State of Nevada
Appointment Recorded in Washoe County
MY APPOINTMENT EXPIRES DEC 15, 1985

BASIS OF BEARING :

Magnetic Compass Observation, Variation = 18 1/2° East

FILED
JAN 20 1982
STATE ENGINEER'S OFFICE

'82 JAN 20 A8:11

STATE ENGINEER'S OFFICE

45096

MAP

TO ACCOMPANY APPLICATION TO APPROPRIATE WATER
FOR IRRIGATION AND DOMESTIC PURPOSES
BY LOLITA FERREL
FROM UNDERGROUND SOURCES
IN WASHOE COUNTY, NEVADA

aer inc. engineers · surveyors · planners
2890 Vassar St. · Suite A · Reno, NV. · 89502 · (702) 323-4202

45096 2621-003