SECTION	SUBDIVISION	TOWNSHIP	RANGE	ACREAGE	TYPE OF CULTURE	DATE OF FIRST CULTURE
6	LOT 1	T36N	R60E	0.250	MEADOW HAY	PRIOR TO, 1920
"	LOT 2	"	"	[illegible]	"	"
"	[illegible]	"	"	[illegible]	"	"
"	[illegible]	"	"	[illegible]	"	"
"	[illegible]	"	"	[illegible]	"	"
5	LOT 1	"	"	[illegible]	"	"
"	LOT 2	"	"	[illegible]	"	"
"	LOT 3	"	"	[illegible]	"	"
"	LOT 4	"	"	[illegible]	"	"
"	[illegible]	"	"	[illegible]	"	"
"	[illegible]	"	"	[illegible]	"	"
"	[illegible]	"	"	[illegible]	"	"
"	[illegible]	"	"	[illegible]	"	"

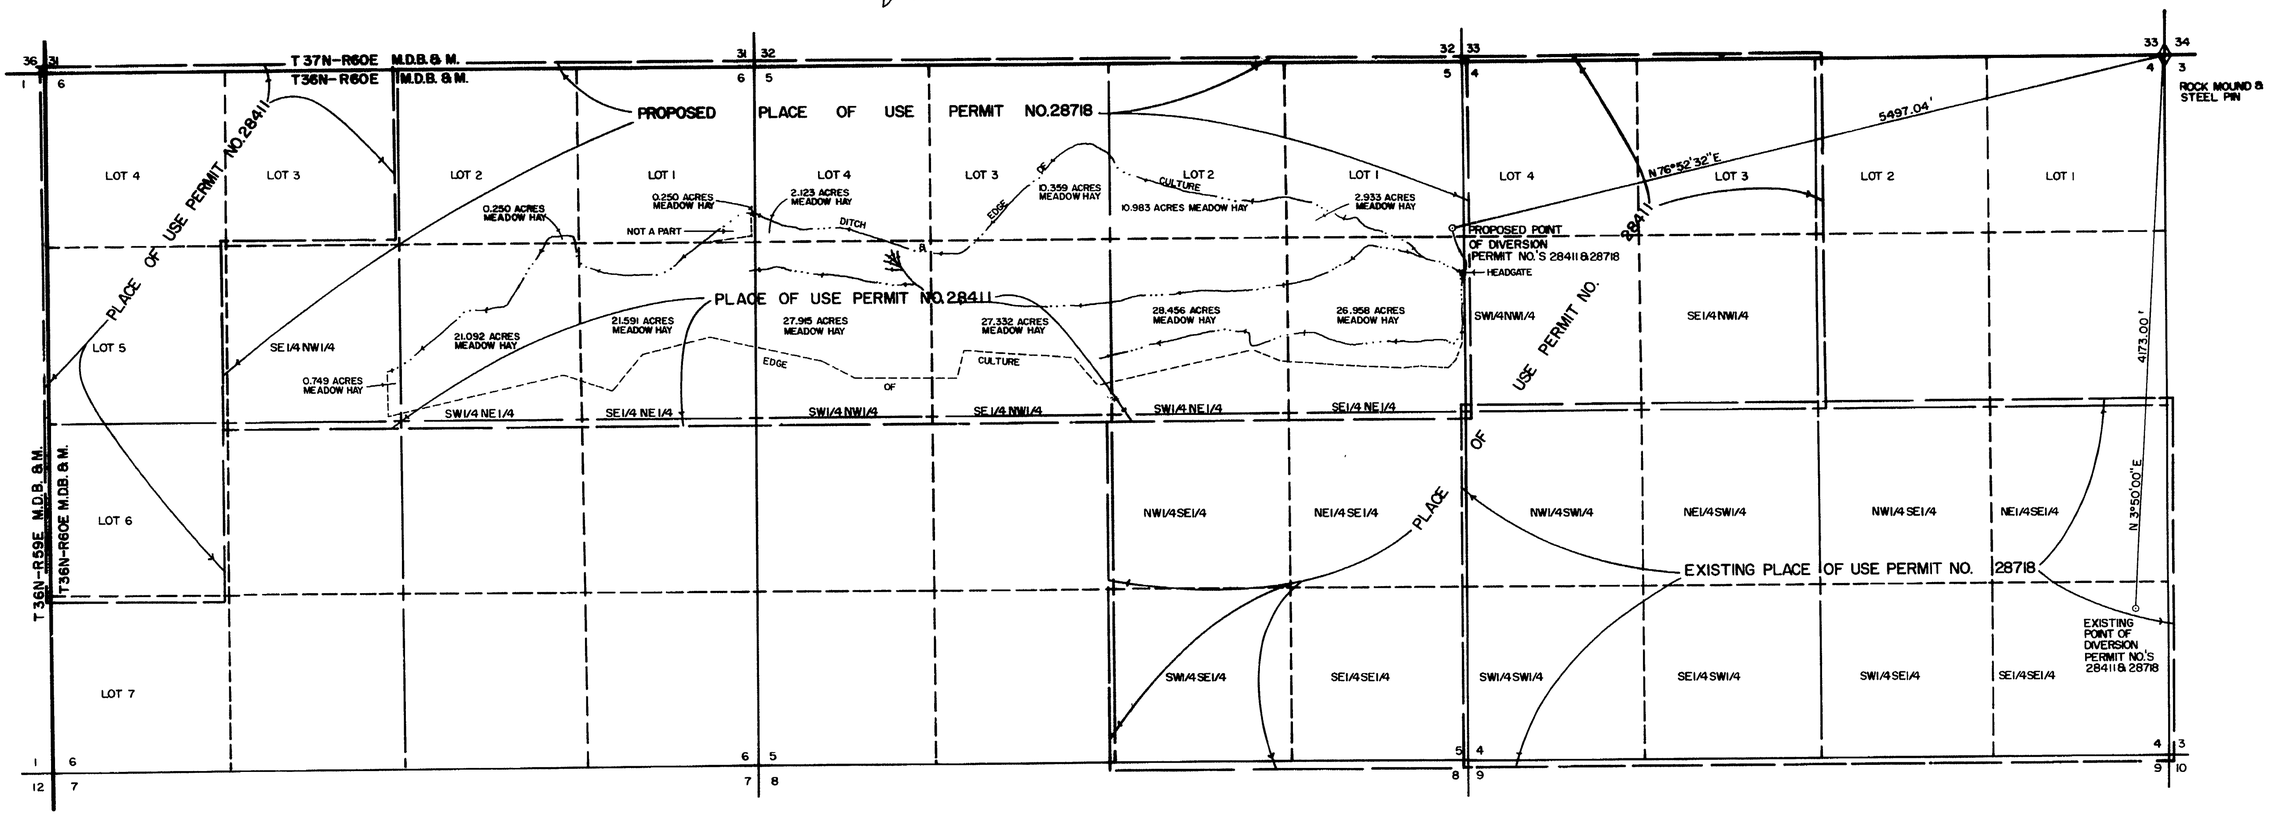

BASIS OF BEARING: TRUE NORTH USING A MAGNETIC DECLINATION OF 17°30' EAST

NOTE: TOTAL ACREAGE USED IS 180.991

STATE OF NEVADA }
COUNTY OF ELKO } S.S.

I, ALAN S. BOYACK, BEING FIRST DULY SWORN, DEPOSE AND SAY THAT THIS MAP, CONSISTING OF ONE SHEET, HAS BEEN CORRECTLY DRAWN TO THE DESIGNATED SCALE FROM FIELD NOTES OF A SURVEY MADE UNDER MY SUPERVISION AND DIRECTION, BETWEEN THE 3rd DAY OF NOVEMBER, AND THE 4th DAY OF NOVEMBER, 1981, THAT IT TRULY AND CORRECTLY REPRESENTS THE PROPOSED LOCATION AND EXTENT OF THE WORKS USED TO DIVERT WATER FROM AN UNDERGROUND SOURCE IN ELKO COUNTY BY DEMAR H. & NANCY F. DAHL FOR STOCKWATER & IRRIGATION PURPOSES UNDER PERMIT NO'S 28411 & 28718 THAT THE POINT OF DIVERSION, THE LOCATION, SIZE OF THE DIVERTING CHANNEL, LOCATION AND DESCRIPTION OF ALL MEASURING DEVICES, THE LOCATION AND EXTENT OF LANDS OWNED OR CONTROLLED BY THE APPLICANT UPON WHICH WATER APPLIED FOR UNDER APPLICATION NUMBER 28411 IS USED, TOGETHER WITH THE AREA AND KIND OF CULTURE IN EACH 40-ACRE SUBDIVISION, AND THE LOCATION AND NAMES OF ALL OTHER WORKS AND STREAMS WHICH ARE CROSSED BY OR CONNECTED WITH SAID WORKS ARE FULLY AND CORRECTLY DESIGNATED THEREON.

FILED
DEC 10 1981
STATE ENGINEER'S OFFICE

0 300 600 1200 1800 2400 3000
SCALE: 1" = 600'

45129 45130

[illegible] CERTIFICATE NO. 10788 ISSUED 3/29/83

45129 CERTIFICATE NO. 10965 ISSUED 7-5-84

STATE WATER RIGHTS SURVEYOR NO. 300

SUBSCRIBED AND SWORN TO BEFORE ME THIS 9th DAY OF December, 1981.

LINDA L. REYNOLDS
Notary Public - State of Nevada
Elko County, Nevada
Commission Expires May 6, 1985

NOTARY PUBLIC IN AND FOR ELKO COUNTY, NEVADA

RECEIVED
DEC 10 1981
STATE ENGINEER'S OFFICE

MAP
TO ACCOMPANY PROOF OF BENEFICIAL USE
AND ACCOMPANY APPLICATION TO
CHANGE THE POINT OF DIVERSION OF
PERMIT NO. 28411 FOR IRRIGATION
AND
TO ACCOMPANY PROOF OF BENEFICIAL USE
AND ACCOMPANY APPLICATION TO
CHANGE THE POINT OF DIVERSION AND
[illegible] OF USE OF PERMIT NO. 28718
[illegible] BY