N

BASIS OF BEARING: G.L.O. PLAT

MAP

TO ACCOMPANY PROOF OF BENEFICIAL USE
AND
TO ACCOMPANY APPLICATION TO CHANGE THE PLACE OF USE UNDER APPLICATION NO. 27627
FOR
QUASI-MUNICIPAL
BY
ELKO COUNTY, NEVADA
FROM AN UNDERGROUND SOURCE

0 500 1000 2000 3000 4000 5000
SCALE: 1"=1000'

FILED
DEC 17 '81
STATE ENGINEER'S OFFICE

W-81075 SHEET NO. 2 OF 2

'81 DEC 17 P2:49
RECEIVED
STATE ENGINEERS OFFICE

45141

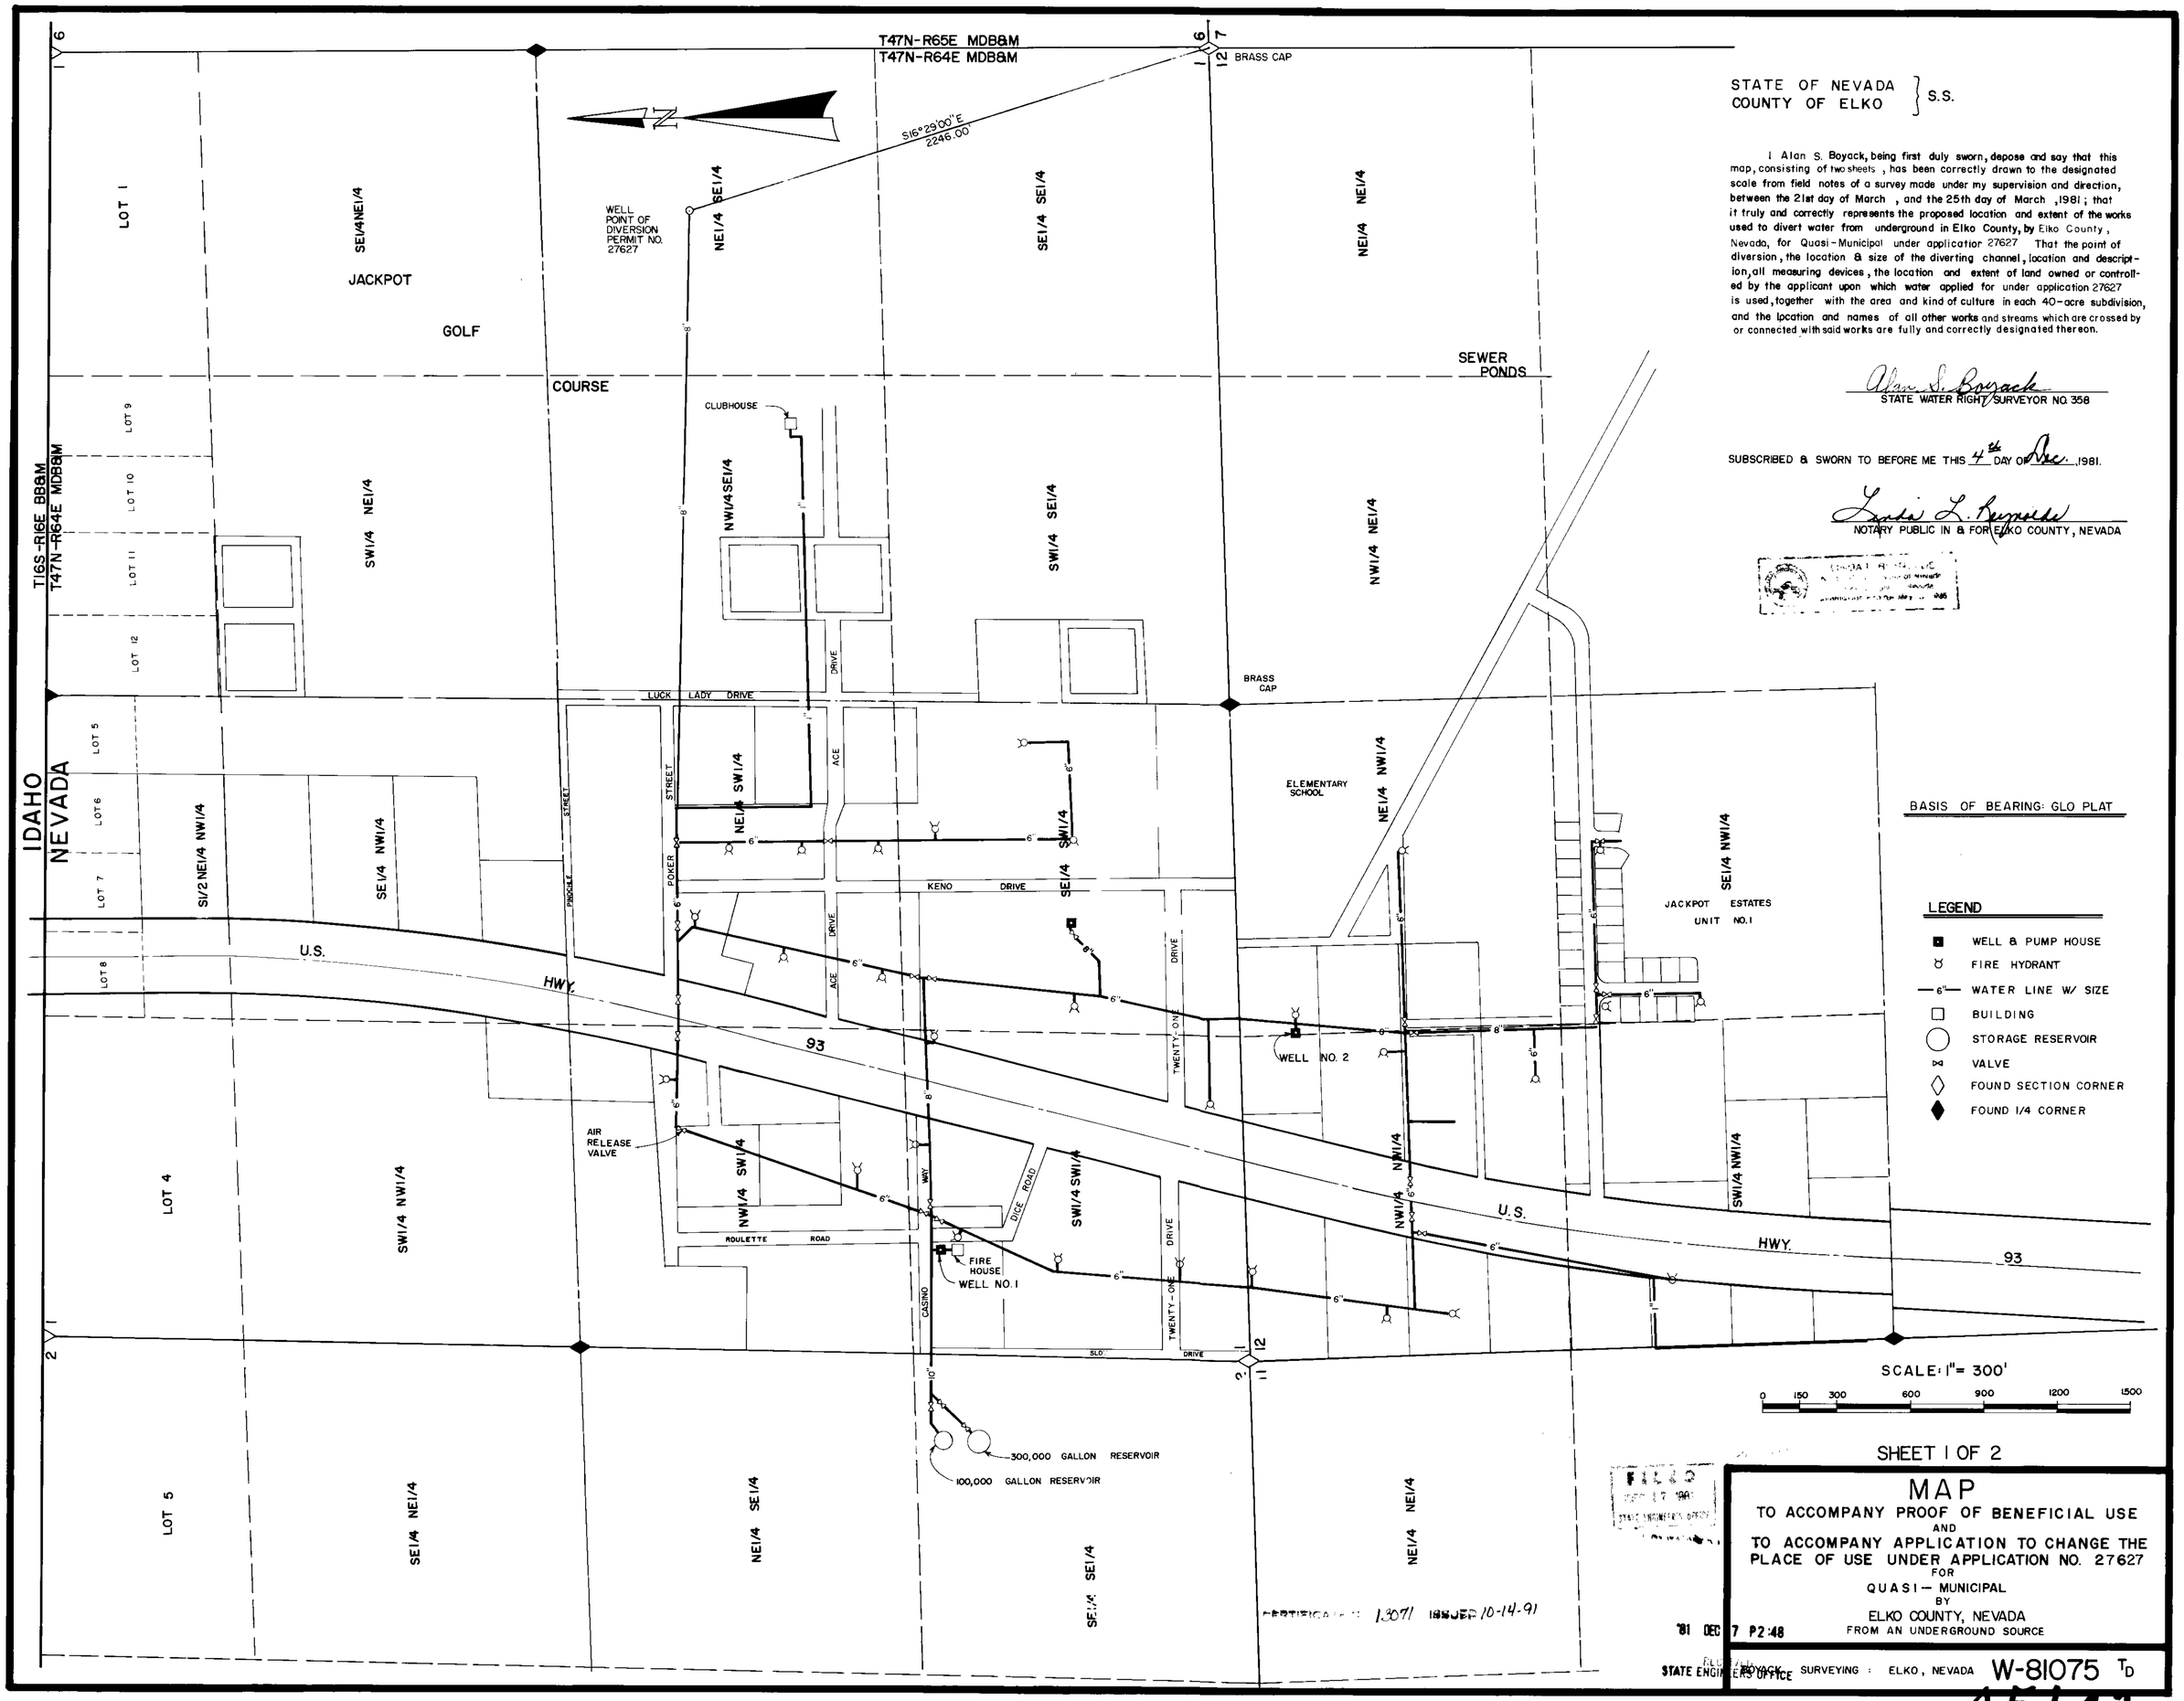

STATE OF NEVADA
COUNTY OF ELKO } S.S.

I Alan S. Boyack, being first duly sworn, depose and say that this map, consisting of two sheets, has been correctly drawn to the designated scale from field notes of a survey made under my supervision and direction, between the 21st day of March, and the 25th day of March, 1981; that it truly and correctly represents the proposed location and extent of the works used to divert water from underground in Elko County, by Elko County, Nevada, for Quasi-Municipal under application 27627 That the point of diversion, the location & size of the diverting channel, location and description, all measuring devices, the location and extent of land owned or controlled by the applicant upon which water applied for under application 27627 is used, together with the area and kind of culture in each 40-acre subdivision, and the location and names of all other works and streams which are crossed by or connected with said works are fully and correctly designated thereon.

Alan S. Boyack
STATE WATER RIGHT SURVEYOR NO. 358

SUBSCRIBED & SWORN TO BEFORE ME THIS 4th DAY OF Dec., 1981.

Linda L. Reynolds
NOTARY PUBLIC IN & FOR ELKO COUNTY, NEVADA

SHEET 1 OF 2

MAP

TO ACCOMPANY PROOF OF BENEFICIAL USE
AND
TO ACCOMPANY APPLICATION TO CHANGE THE PLACE OF USE UNDER APPLICATION NO. 27627
FOR
QUASI-MUNICIPAL
BY
ELKO COUNTY, NEVADA
FROM AN UNDERGROUND SOURCE

BOYACK SURVEYING : ELKO, NEVADA

W-81075 TD

45141

'81 DEC 7 P2:48
FILED
STATE ENGINEER'S OFFICE

CERTIFICATE: 13071 ISSUED 10-14-91