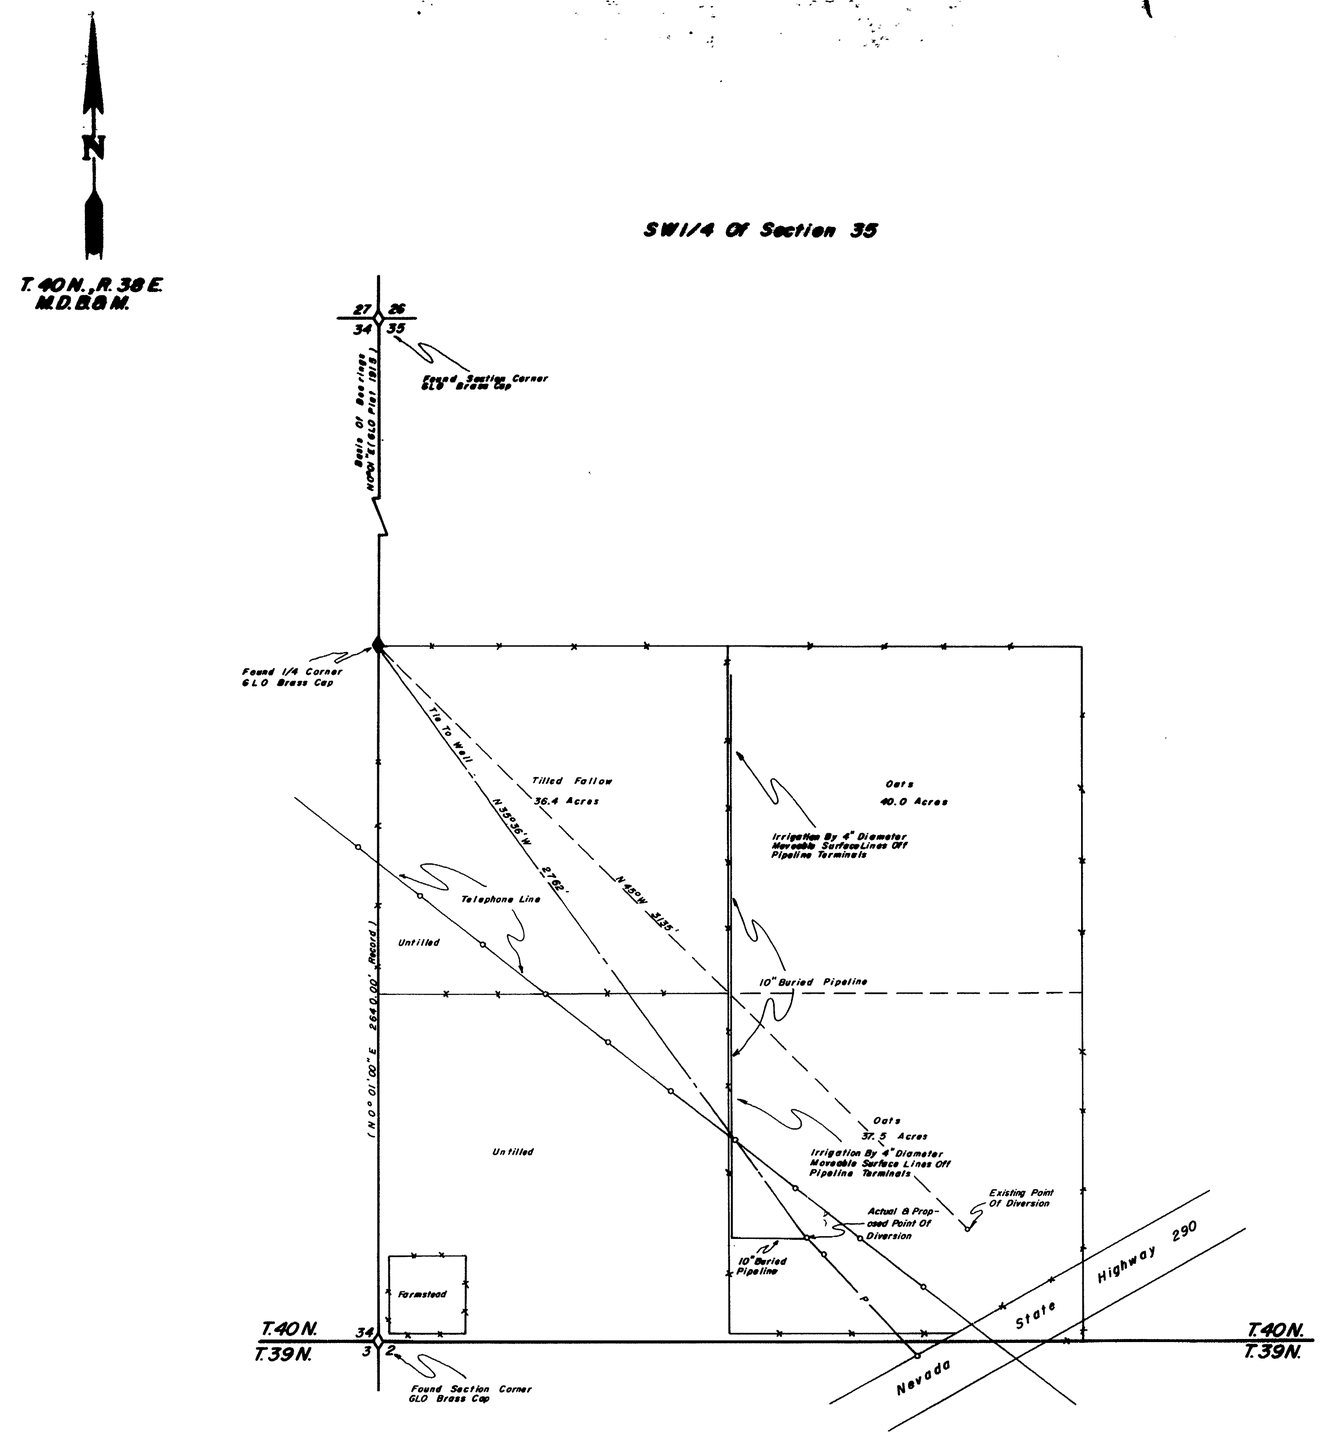

Cultural Map Tabulation

Section	Subdivision	Township	Range	Acreage	Culture
35	NE1/4 SW1/4	T.40N.	R.38E.	36.4	Fallow
35	NE1/4 SW1/4	T.40N.	R.38E.	40.0	Oats
35	SE1/4 SW1/4	T.40N.	R.38E.	37.5	Oats
			TOTAL:	113.9 Ac.	

State of Nevada }
County of Humboldt } S.S.

I, John H. Milton III, being first duly sworn, depose and say that this map, consisting of one sheets, numbered from 1 to 1, inclusive, has been correctly drawn to the designated scale from field notes of a survey made by me, (or under my supervision and direction) between the 19th day of December, and the 19th day of December, 1980; that it truly and correctly represents the location and extent of the works used to divert water from underground, in Humboldt County, by Bernard S. and Betty Joe Cannon for irrigation purposes under Application No. 36208. That the point of diversion, the location and size of the diverting channel, location and description of all measuring devices, the location and extent of lands owned or controlled by the applicant upon which water applied for under Application No. 36208 is used, together with the area and kind of culture in each 40-acre subdivision, and the location and names of all other works or streams which are crossed by or connected with said works are fully and correctly designated thereon.

John H. Milton III
State Right Surveyor No. 573

Subscribed and sworn to before me this 17th day of December, 1981.

Dolores Crawford
Notary Public

DOLORES CRAWFORD
NOTARY PUBLIC
Humboldt Co. Nevada
My Appointment Expires
July 10, 1983

Scale 1" = 300'

300 0 300 600 900 1200

45155

FILED
APR 13 1982
STATE ENGINEER'S OFFICE

'81 DEC 22 P2:17
RECEIVED
STATE ENGINEERS OFFICE

Map
To Accompany Proof Of Beneficial Use
Under Application No. 36208
And Application To Change The Point Of Diversion
By Bernard S. And Betty Joe Cannon
From Underground
Humboldt County

Desert Mountain Surveying Company
165 West Second Street
Winnemucca, Nevada 89445

45155 CERTIFICATE NO. 11201 ISSUED