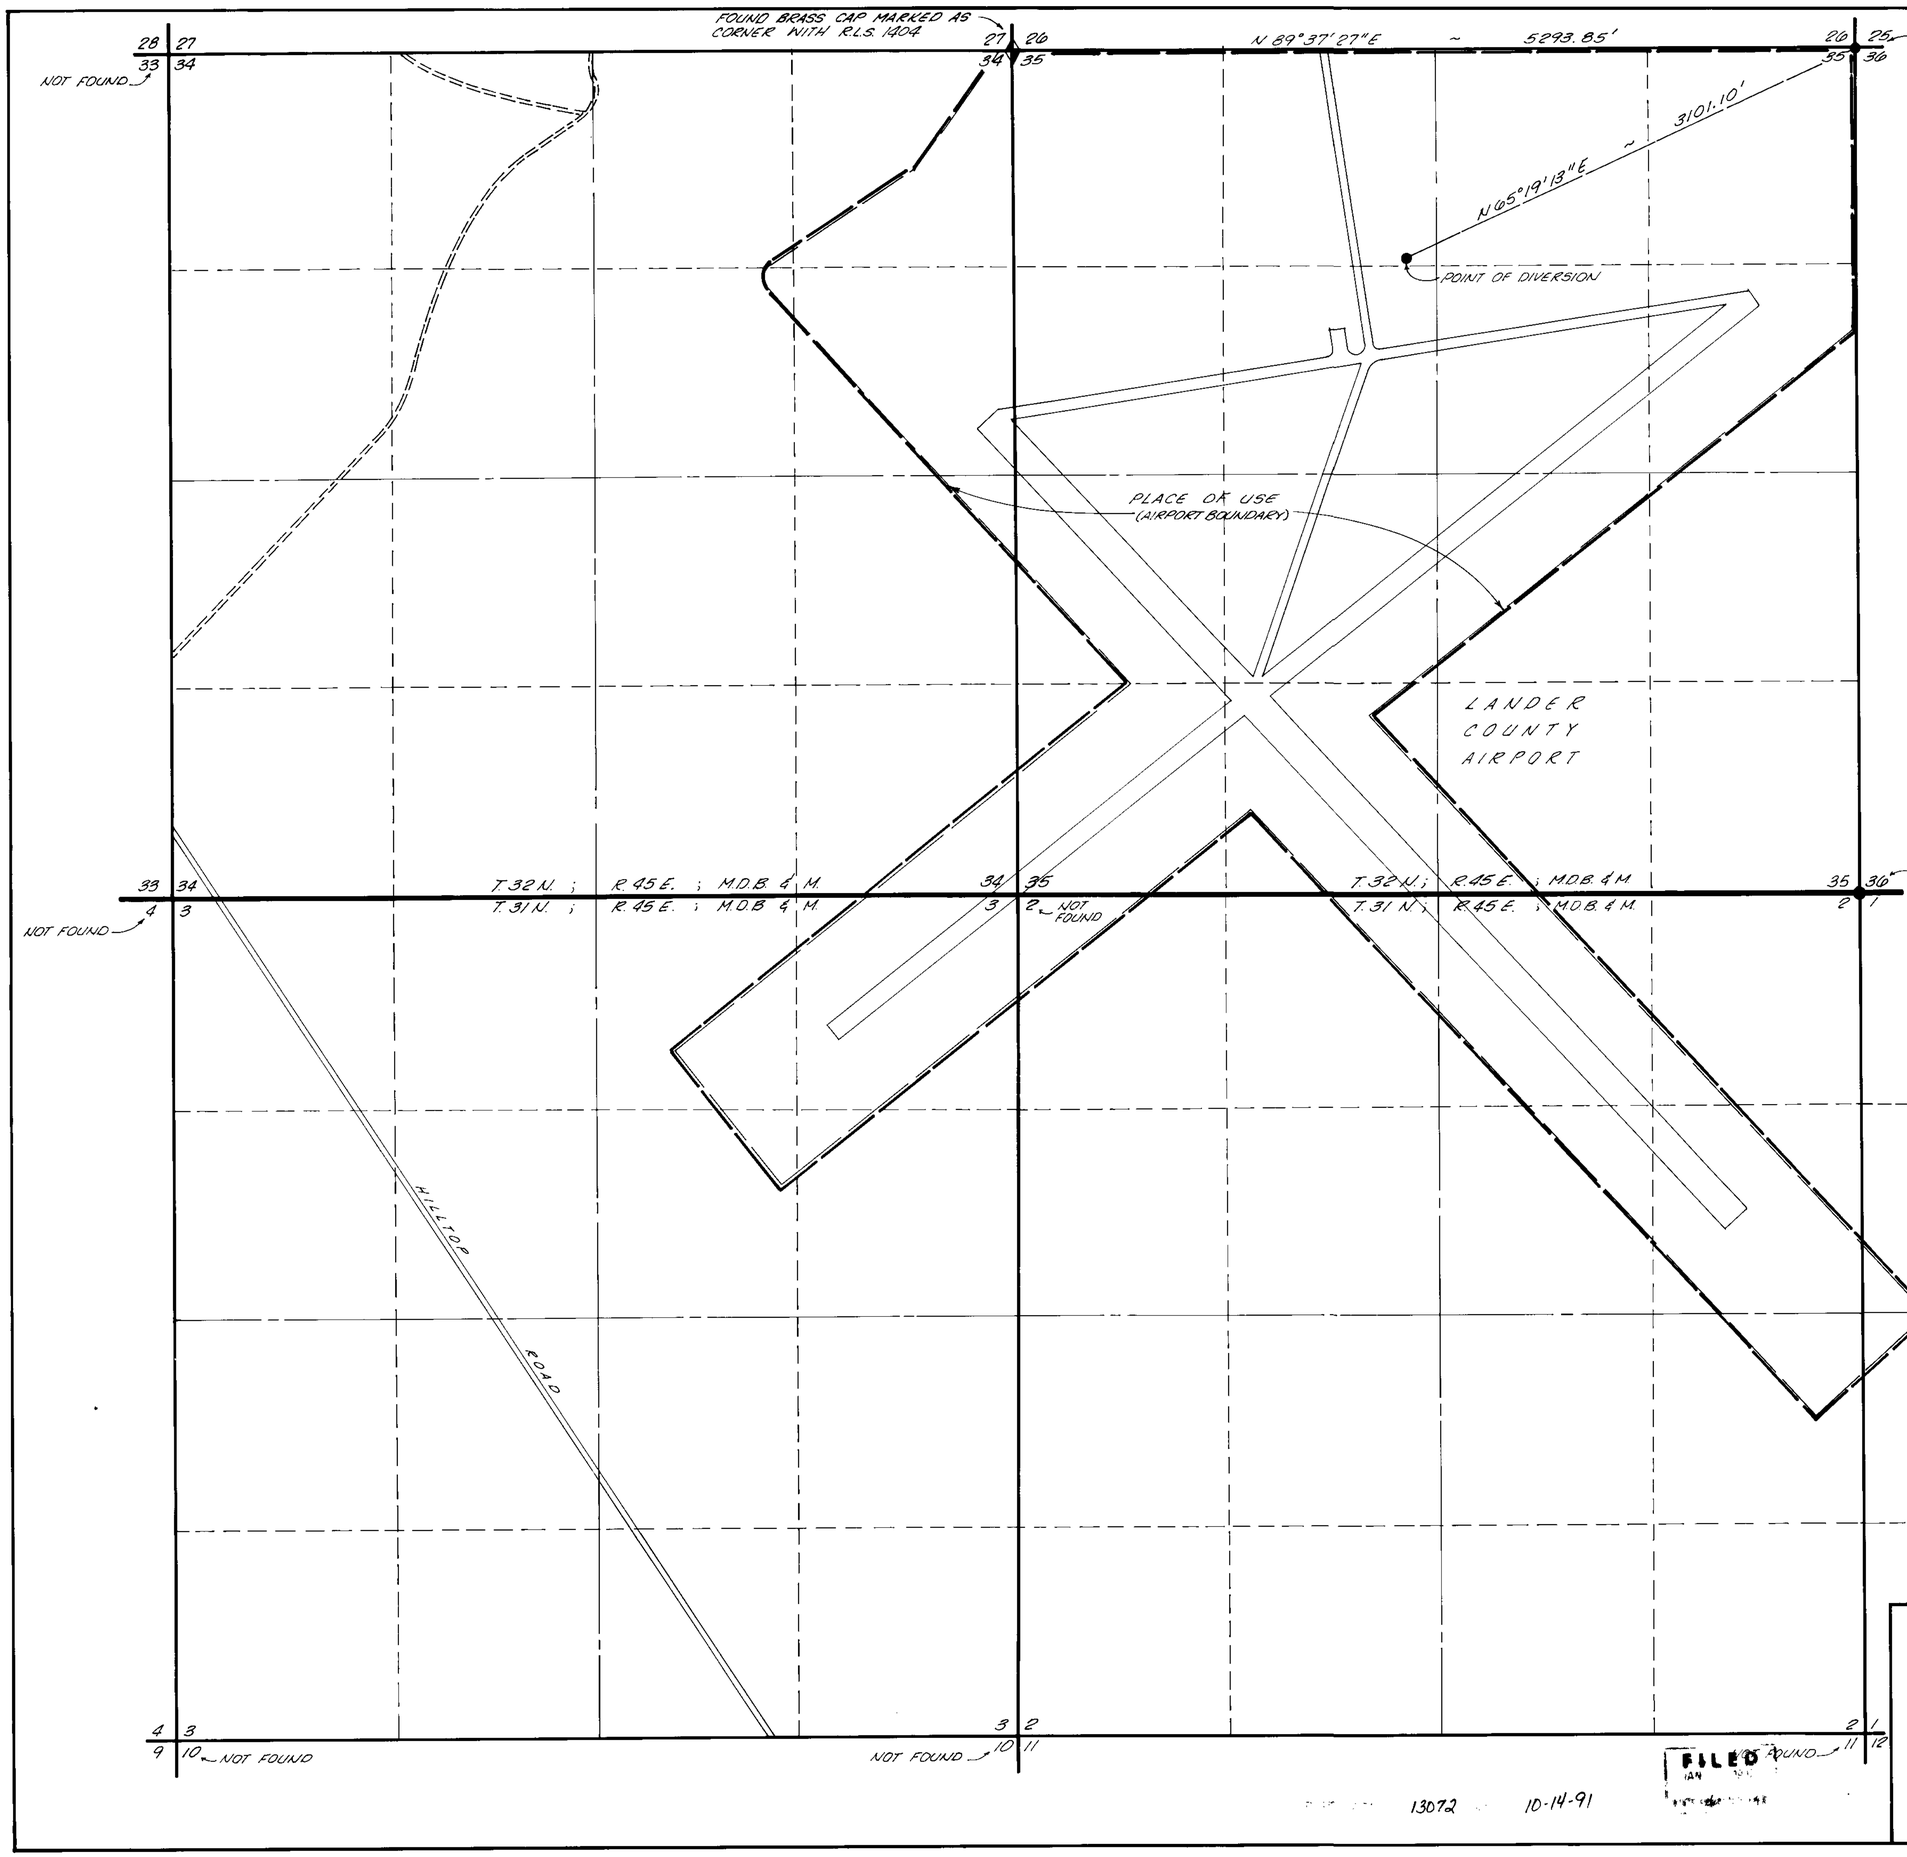


STATE OF NEVADA
COUNTY OF WASHOE } ss

I, ARTHUR C. O'CONNOR JR., BEING FIRST DULY SWORN, DEPOSE AND SAY THAT THIS MAP CONSISTING OF ONE SHEET HAS BEEN CORRECTLY DRAWN TO THE DESIGNATED SCALE FROM FIELD NOTES OF A SURVEY MADE UNDER MY SUPERVISION AND DIRECTION ON THE 14TH. DAY OF DECEMBER, 1981, THAT IT TRULY AND CORRECTLY REPRESENTS THE LOCATION AND EXTENT OF THE WORKS USED TO DIVERT WATER UNDERGROUND IN LANDER COUNTY BY LANDER COUNTY FOR QUASI-MUNICIPAL PURPOSES, THAT THE PROPOSED POINT OF DIVERSION AND THE BOUNDARY OF ALL LANDS SHOWING BY A 40 ACRE SUBDIVISION THE AREAS PROPOSED AS PLACE OF USE ARE FULLY AND CORRECTLY DESIGNATED THEREON.

Arthur C. O'Connor Jr.
STATE WATER RIGHT SURVEYOR No. 603

SUBSCRIBED AND SWORN TO BEFORE ME THIS 31st DAY OF DECEMBER, 1981.

NOTARY PUBLIC

BASIS OF BEARING:
NORTH SECTION LINE, SECTION 35.
SHOWN AS N89°37'27"E. ON RECORD OF SURVEY NO. 94487 FILED JULY 9, 1979 WITH LANDER COUNTY RECORDER.

N

0 500 1000 1500 2000
SCALE: 1" = 500'

STATE ENGINEER'S OFFICE
'82 JAN -5 P12:07

—MAP—
TO ACCOMPANY APPLICATION
TO APPROPRIATE WATER
—FOR—
QUASI-MUNICIPAL PURPOSES
—BY—
LANDER COUNTY
FROM AN UNDERGROUND SOURCE

FILED

13072 10-14-91

45177