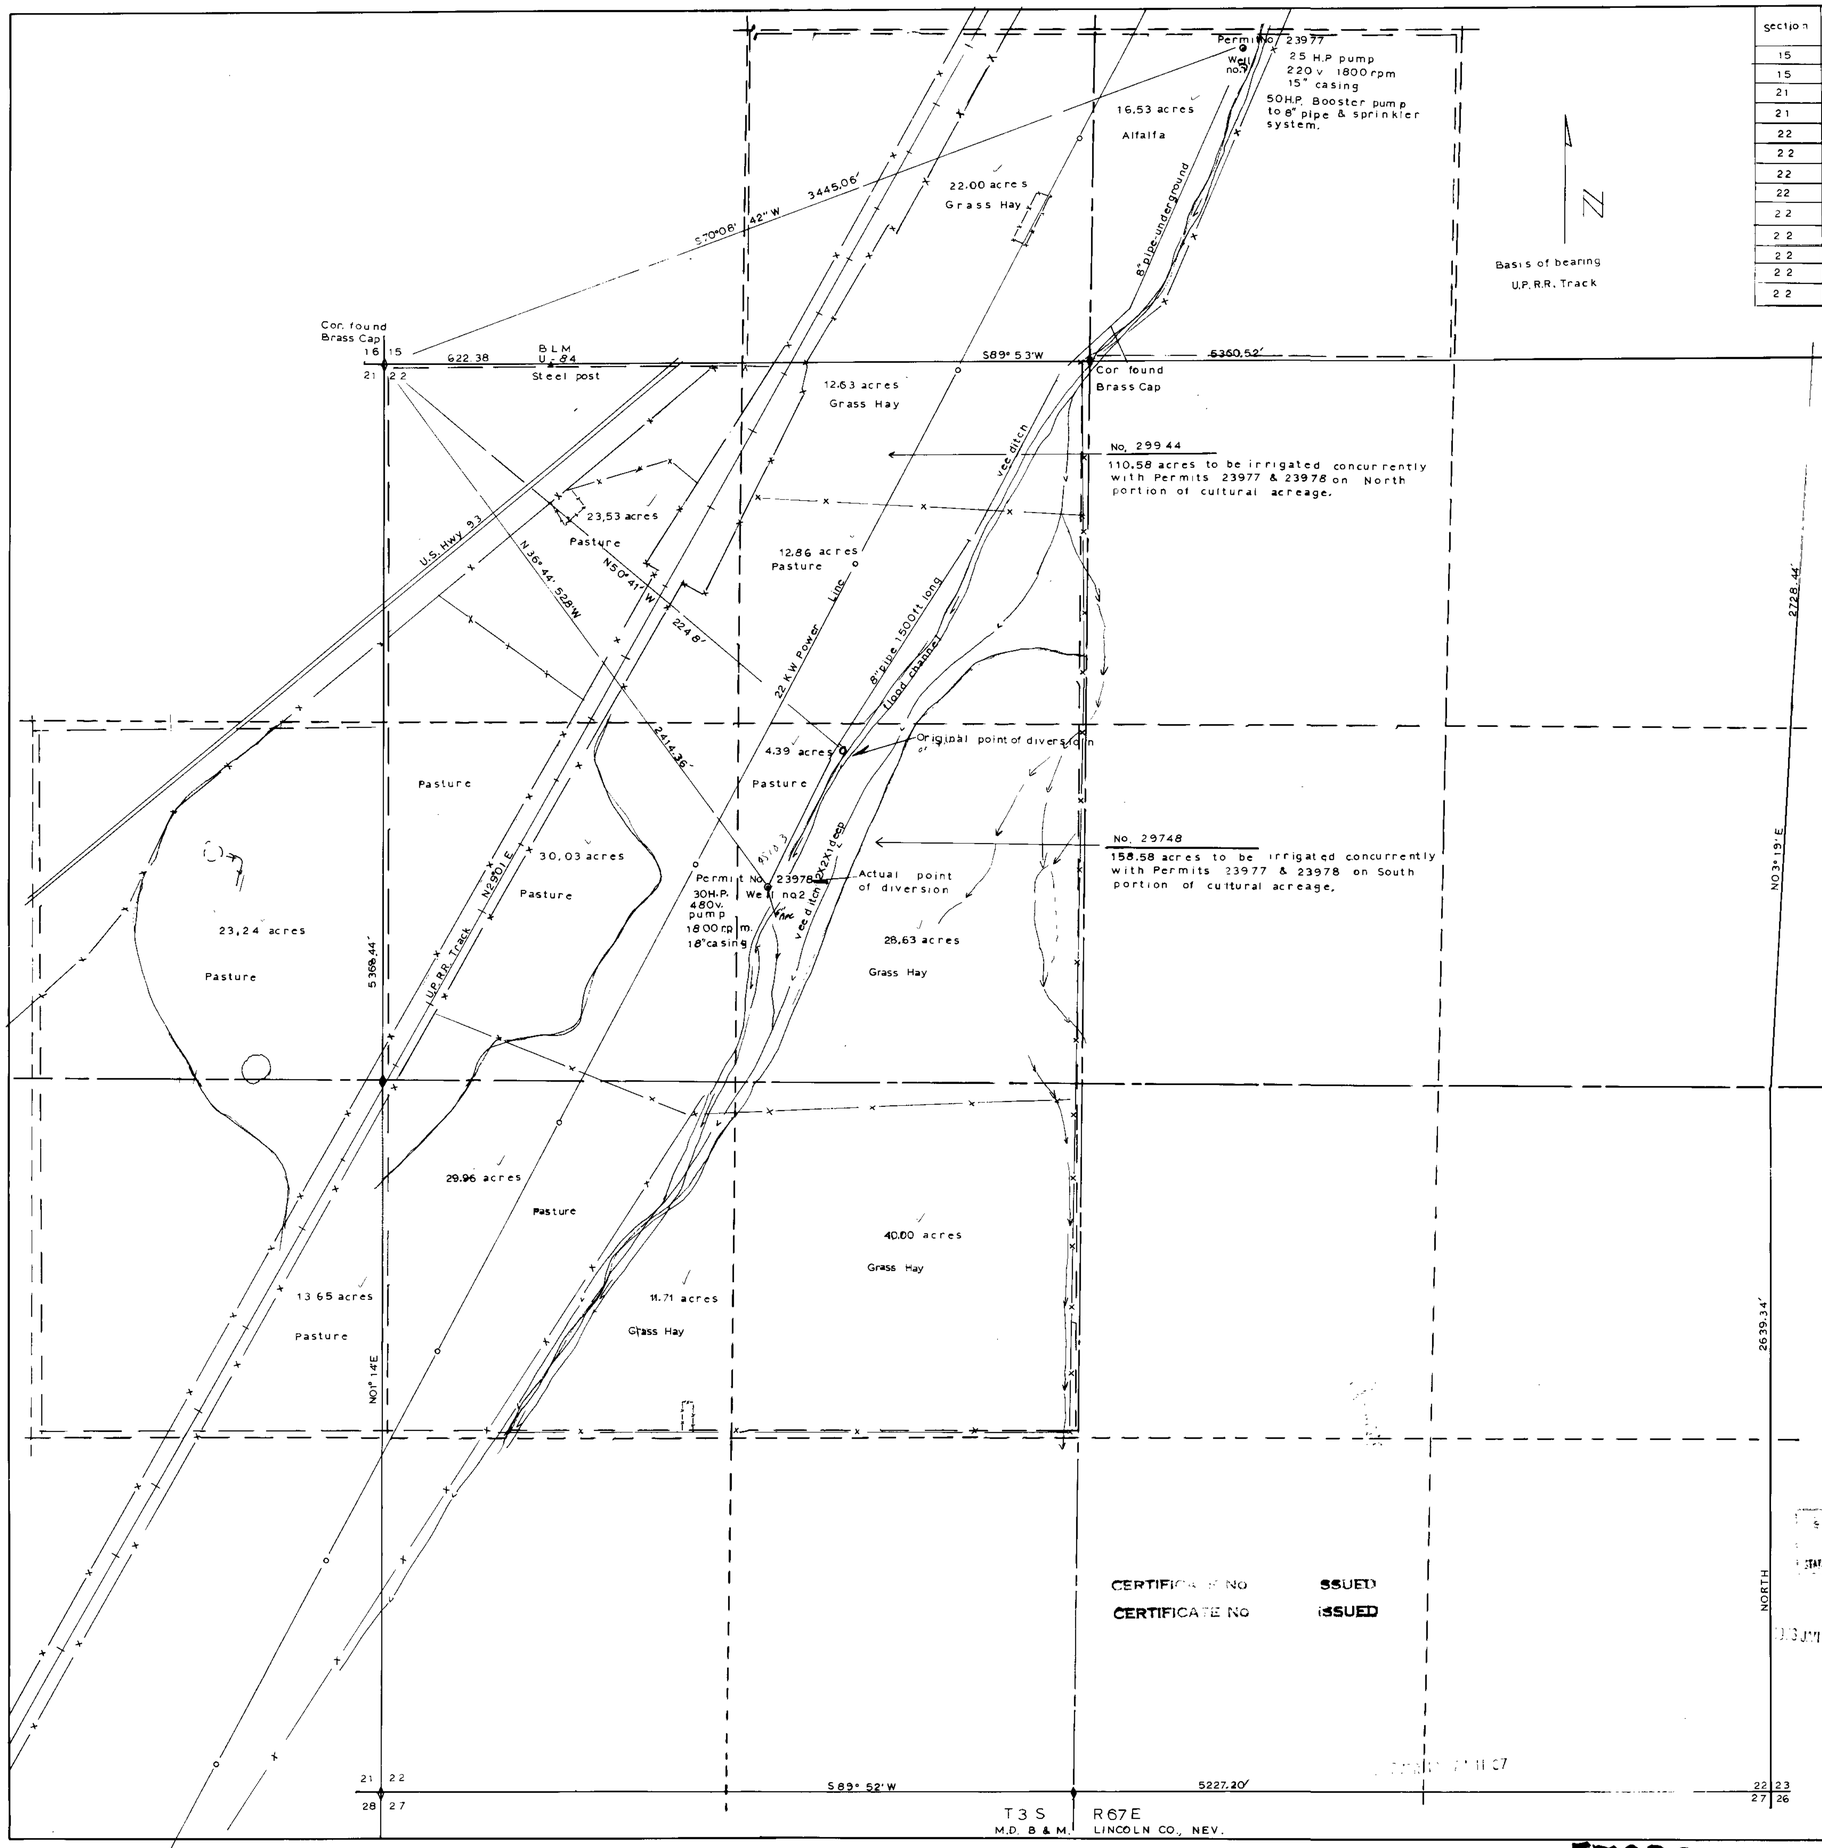

Section	Subdivision	Township	Range	Cultivated Acreage	Description of Culture	Date of First Culture
15	SW 1/4 SE 1/4	T 3 S	R 67 E	16.53	Alfalfa	
15	SE 1/4 SW 1/4	T 3 S	R 67 E	22.00	Grass Hay	
21	SE 1/4 NE 1/4	T 3 S	R 67 E	23.24	Pasture	
21	NE 1/4 SE 1/4	T 3 S	R 67 E	13.65	Pasture	
22	NW 1/4 NW 1/4	T 3 S	R 67 E	23.53	Pasture	
22	NE 1/4 NW 1/4	T 3 S	R 67 E	12.63	Grass Hay	
22	NE 1/4 NW 1/4	T 3 S	R 67 E	12.86	Pasture	
22	SW 1/4 NW 1/4	T 3 S	R 67 E	30.03	Pasture	
22	SE 1/4 NW 1/4	T 3 S	R 67 E	4.39	Pasture	
22	SE 1/4 NW 1/4	T 3 S	R 67 E	28.63	Grass Hay	
22	NW 1/4 SW 1/4	T 3 S	R 67 E	29.96	Pasture	
22	NW 1/4 SW 1/4	T 3 S	R 67 E	11.71	Grass Hay	
22	NE 1/4 SW 1/4	T 3 S	R 67 E	40.00	Grass Hay	

CULTURAL MAP TABULATION

STATE of NEVADA
COUNTY of LINCOLN } ss

I. PHILIP C. HULSE, being first duly sworn, depose and say that this map consisting of one sheet has been correctly drawn to the designated scale from field notes of a survey made under my supervision between Sept. 21, and Oct. 5, 1974; that it truly and correctly represents the location and extent of the works used to divert water from underground sources in LINCOLN CO. NEV. by 1001 RANCH c/o Thos. L. CLAY for irrigation purposes under application No.s 23977 & 23978. That the points of diversion, the location and size of the diverting channels and pipes, and the names of all other works which will cross or connect with said works are fully and correctly shown. The location and extent of the lands own or controlled by the applicant upon which water is applied for under application No.s 23977 & 23978 is used, together with the area and kind of culture in each 40 acre subdivision is designated above in the Cultural Map Tabulation.

Philip C. Hulse
State Water Right Surveyor

Subscribed and sworn to before me this 4th day of NOV. 1974.

Jean Ashley
Notary Public in and for
Clark County, Nevada

JEAN ASHLEY
Notary Public State of Nevada
COUNTY OF CLARK
My Commission Expires Feb. 26, 1978

fence lines

0 300 600 900 1200
Scale 1" = 300'

STATE ENGINEER'S OFFICE

MAP TO ACCOMPANY PROOF OF BENEFICIAL USE UNDER PERMITS No. 23977 & 23978
FOR IRRIGATION
BY 1001 RANCH c/o THOMAS L. CLAY
FROM UNDERGROUND SOURCES

Philip C. Hulse Land & Water Right Surveyor

57680 57679 45183 45182