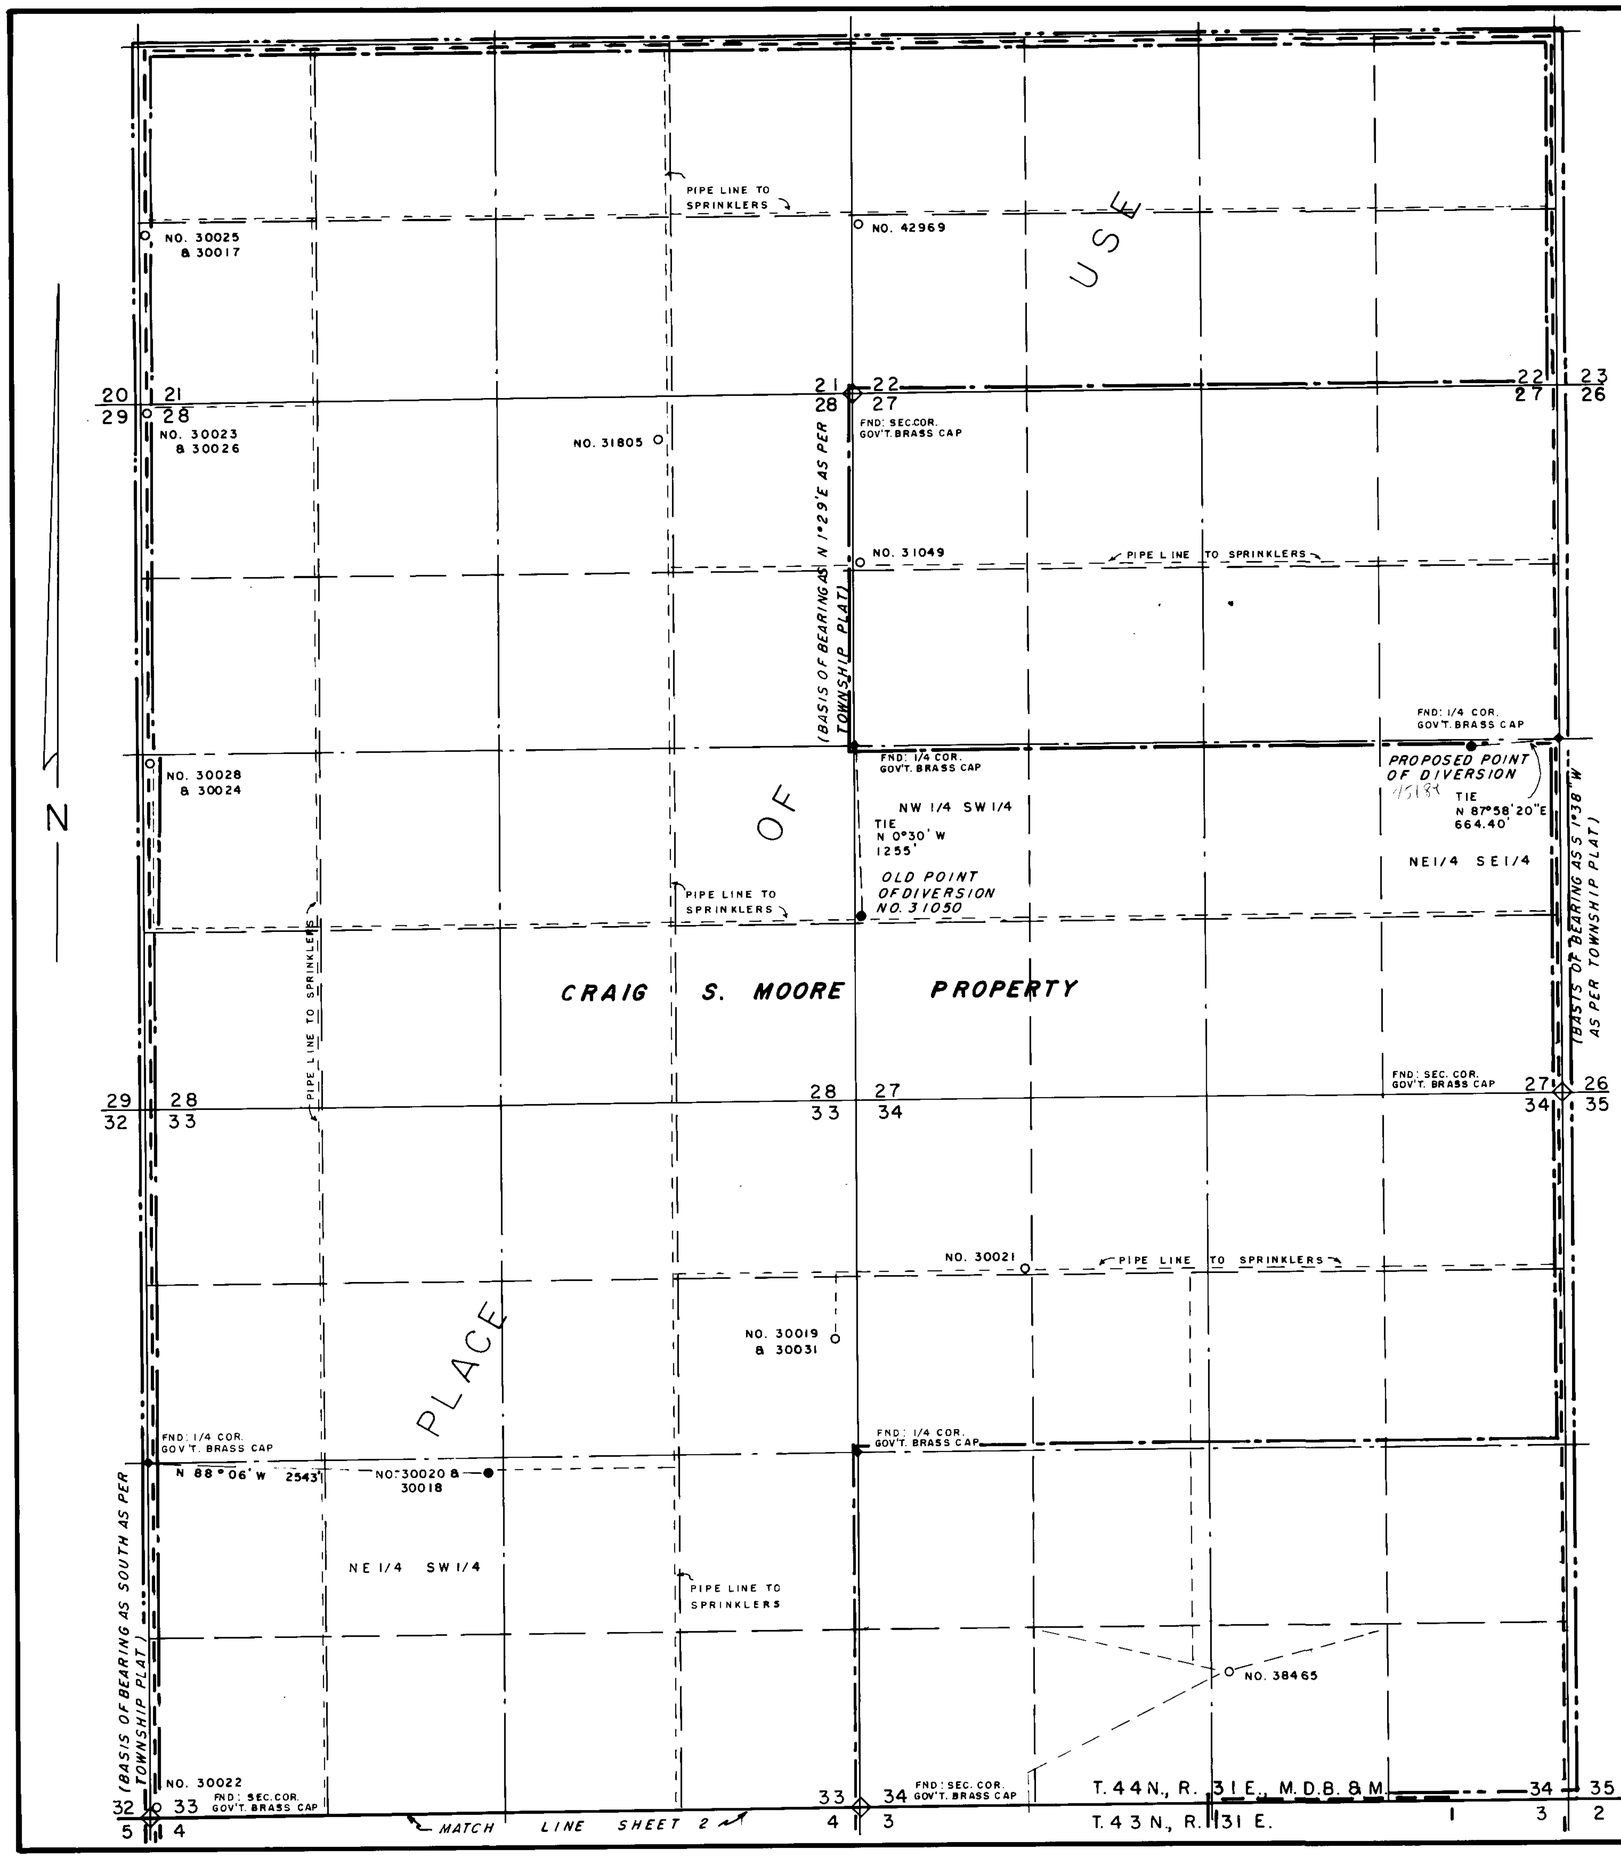

LEGEND:

= PROPOSED PLACE OF USE, MOORE
= EXISTING PLACE OF USE 30029
= EXISTING PLACE OF USE 31050

NOTE: BASIS OF BEARING AS PER B.L.M. PLAT 1963

STATE of NEVADA
CARSON CITY } S.S.

I, Walter G. Reid, being first duly sworn, depose and say that this map consisting of two sheets, has been correctly drawn to the designated scale from field notes of a survey made by me on December 10th, 1981; that it truly and correctly represents the original point of diversion under Permit No. 31050, and to change portion of original point of diversion and original place of use under Permit No. 30029, and the proposed points of diversion and places of use and extent of the works used to divert water from underground sources in Humboldt County, by Craig S. Moore for irrigation and domestic purposes. That the the proposed points of diversion, the approximate location and size of the diverting channel, all reservoirs or basins, the location and names of all other works which will cross or connect with the proposed works, and the boundary of all lands, showing by 40-acre subdivisions the areas to be irrigated are, fully and correctly designated thereon.

Walter G. Reid
State Water Right Surveyor

Subscribed and sworn to before me this 11th day of January, 1981

BARBARA K. TATRO
Notary Public
State of Nevada
Carson City
My Appointment Expires Feb. 3, 1984

Barbara K. Tatro

SHEET 1 of 2

SCALE - 1" = 600'

0 150 300 600 1200 1800 2400 3000

FILED
STATE ENGINEER'S OFFICE
'82 JAN 11 P3:43
STATE ENGINEER'S OFFICE

45189

MAP TO ACCOMPANY APPLICATION TO APPROPRIATE WATER & CHANGE THE POINT OF DIVERSION & PLACE OF USE UNDER PERMIT NO. 31050 & CHANGE PORTION OF POINT OF DIVERSION & PLACE OF USE UNDER PERMIT NO. 30029 FOR IRRIGATION & DOMESTIC BY CRAIG S. MOORE FROM UNDERGROUND SOURCES

45190 45189

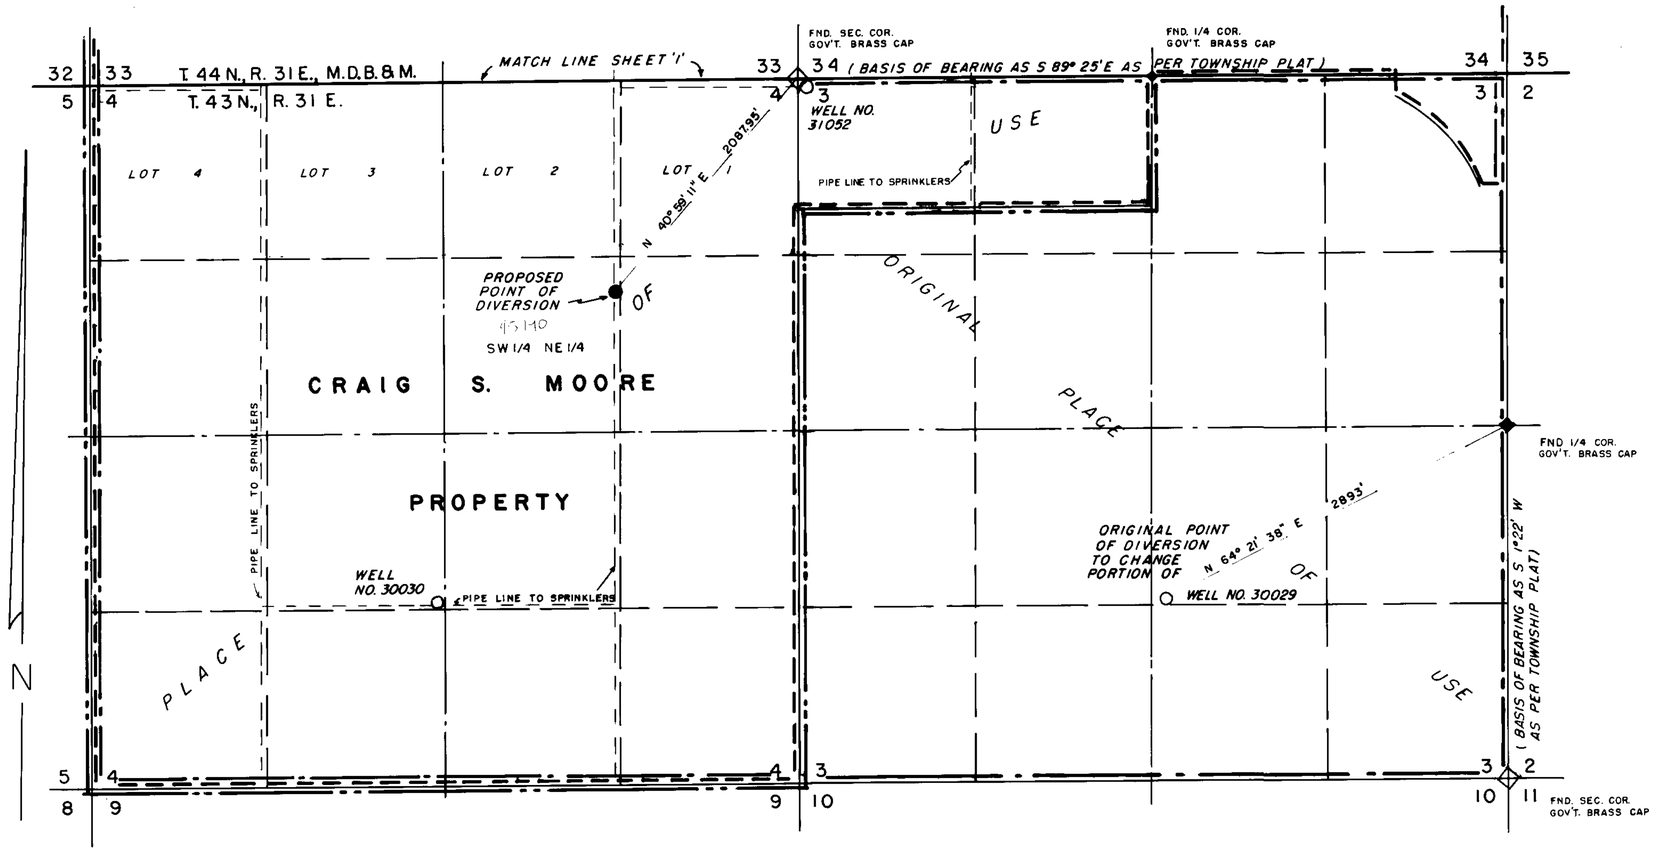

SHEET 2 of 2

SCALE: 1" = 600'

0 100 300 600 1200 1800 2400 3000

'82 JAN 11 P3:44

STATE ENGINEER'S OFFICE

FILED JAN - 1 1982 STATE ENGINEER'S OFFICE

MAP TO ACCOMPANY APPLICATION
TO APPROPRIATE WATER &
CHANGE THE POINT OF DIVERSION & PLACE
OF USE UNDER PERMIT NO. 31050 & CHANGE
PORTION OF POINT OF DIVERSION & PLACE
OF USE UNDER PERMIT NO. 30029,
FOR IRRIGATION & DOMESTIC
BY CRAIG S. MOORE
FROM UNDERGROUND SOURCES

45190 45189