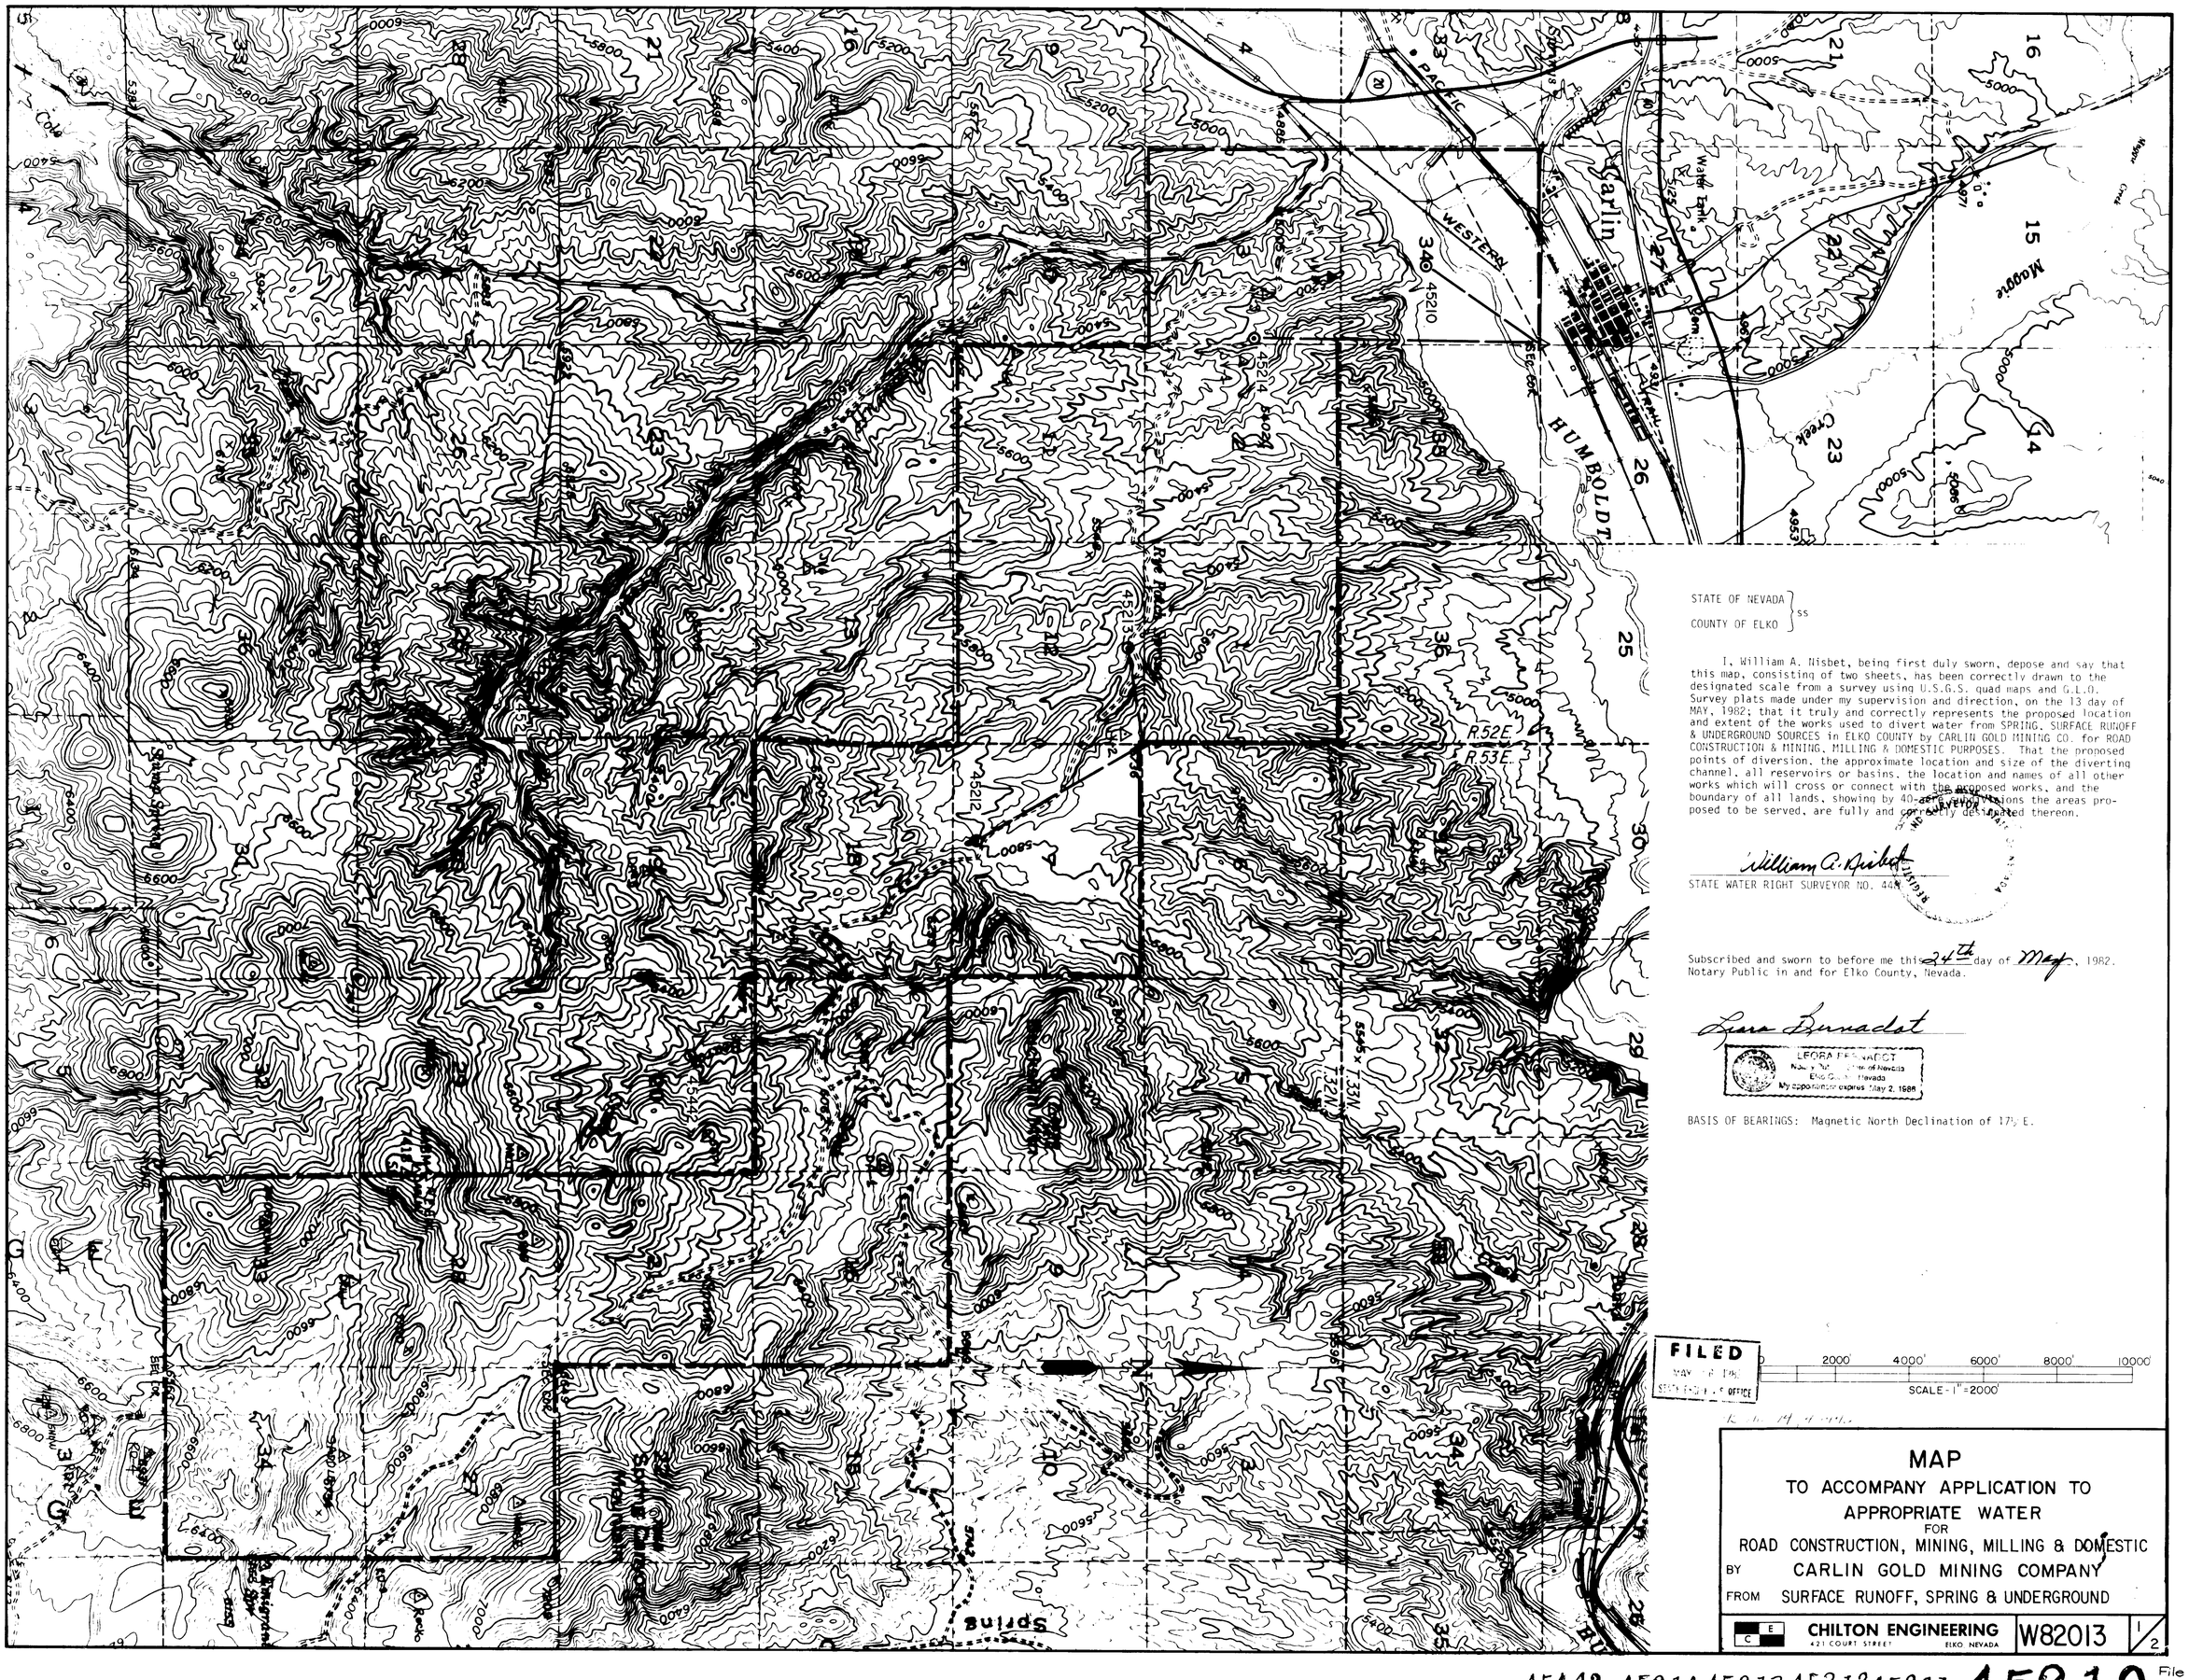

STATE OF NEVADA }
COUNTY OF ELKO } ss

I, William A. Nisbet, being first duly sworn, depose and say that this map, consisting of two sheets, has been correctly drawn to the designated scale from a survey using U.S.G.S. quad maps and G.L.O. Survey plats made under my supervision and direction, on the 13 day of MAY, 1982; that it truly and correctly represents the proposed location and extent of the works used to divert water from SPRING, SURFACE RUNOFF & UNDERGROUND SOURCES in ELKO COUNTY by CARLIN GOLD MINING CO. for ROAD CONSTRUCTION & MINING, MILLING & DOMESTIC PURPOSES. That the proposed points of diversion, the approximate location and size of the diverting channel, all reservoirs or basins, the location and names of all other works which will cross or connect with the proposed works, and the boundary of all lands, showing by 40-acre subdivisions the areas proposed to be served, are fully and correctly designated thereon.

William A. Nisbet
STATE WATER RIGHT SURVEYOR NO. 448

Subscribed and sworn to before me this 24th day of May, 1982.
Notary Public in and for Elko County, Nevada.

Lora Bernadot

LEORA BERNADOT
Notary Public - State of Nevada
Elko County, Nevada
My appointment expires May 2, 1986

BASIS OF BEARINGS: Magnetic North Declination of 17½ E.

FILED
MAY 24 1982
STATE ENGINEER'S OFFICE

MAP
TO ACCOMPANY APPLICATION TO APPROPRIATE WATER
FOR
ROAD CONSTRUCTION, MINING, MILLING & DOMESTIC
BY CARLIN GOLD MINING COMPANY
FROM SURFACE RUNOFF, SPRING & UNDERGROUND

CHILTON ENGINEERING
421 COURT STREET ELKO NEVADA

W82013 1/2

45442-45214-45213-45212-45211 **45210** File Under

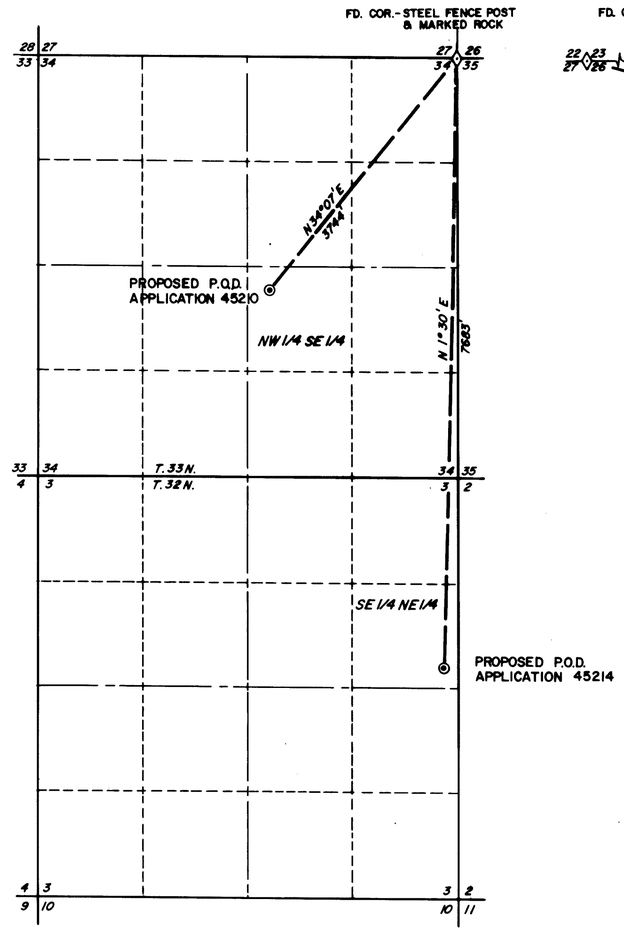

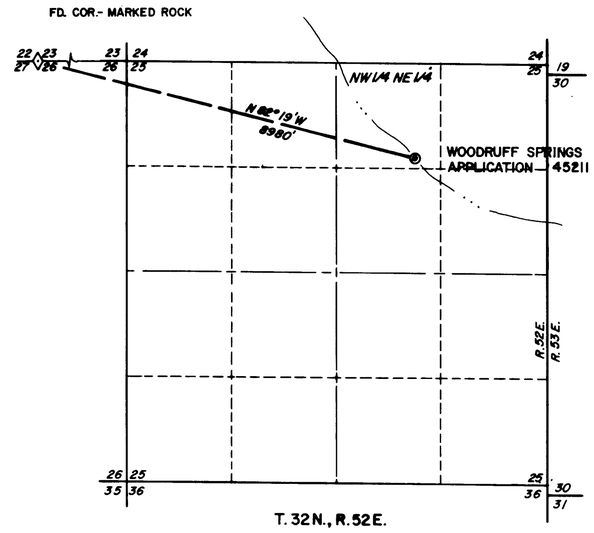

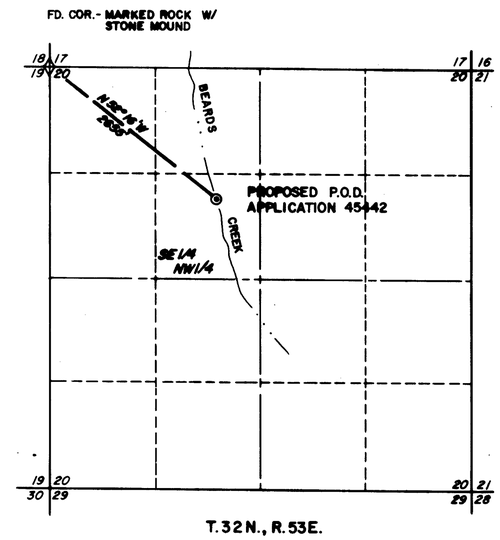

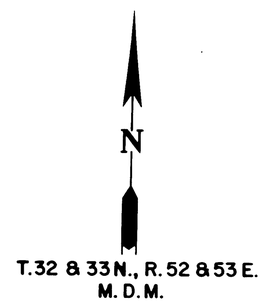

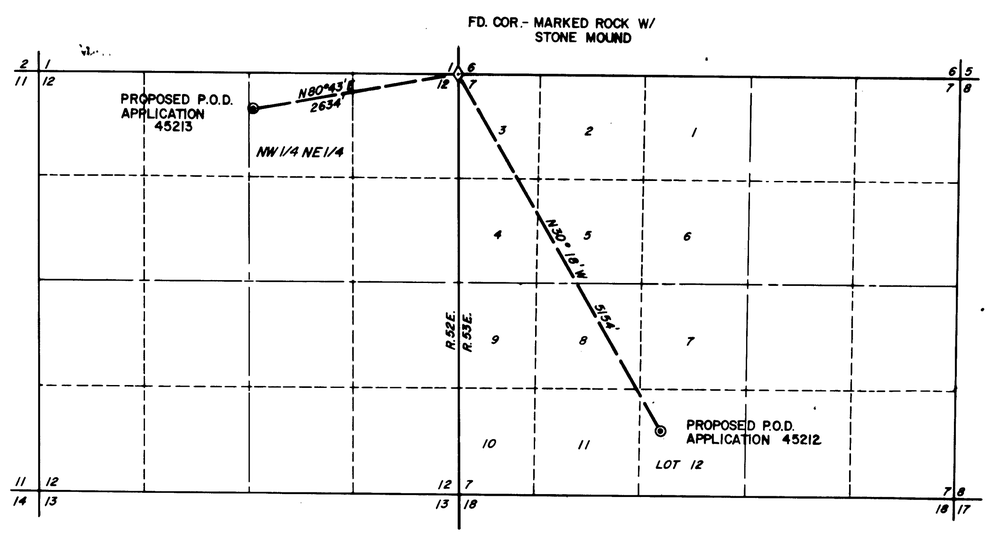

'82 MAY 26 P2:37

STATE E... ...FICE

FILED
MAY 26 1982
STATE ENGINEER'S OFFICE

0 1000' 2000' 3000' 4000' 5000'
SCALE: 1" = 1000'

NO.	BY	DATE	DESCRIPTION	CHK'D	APP'D

REVISIONS

DRAWN BY W.A.S. | APPROVED BY
JOB NO. 3420-002 | DATE MAY 1982

MAP

TO ACCOMPANY APPLICATION TO APPROPRIATE WATER

FOR

ROAD CONSTRUCTION, MINING, MILLING & DOMESTIC

BY CARLIN GOLD MINING COMPANY

FROM SURFACE RUNOFF, SPRING & UNDERGROUND

CHILTON ENGINEERING
ELKO, NEVADA — RENO, NEVADA

W82013 2/2

45442-45214-45213-45212-45211 **45210** File Under