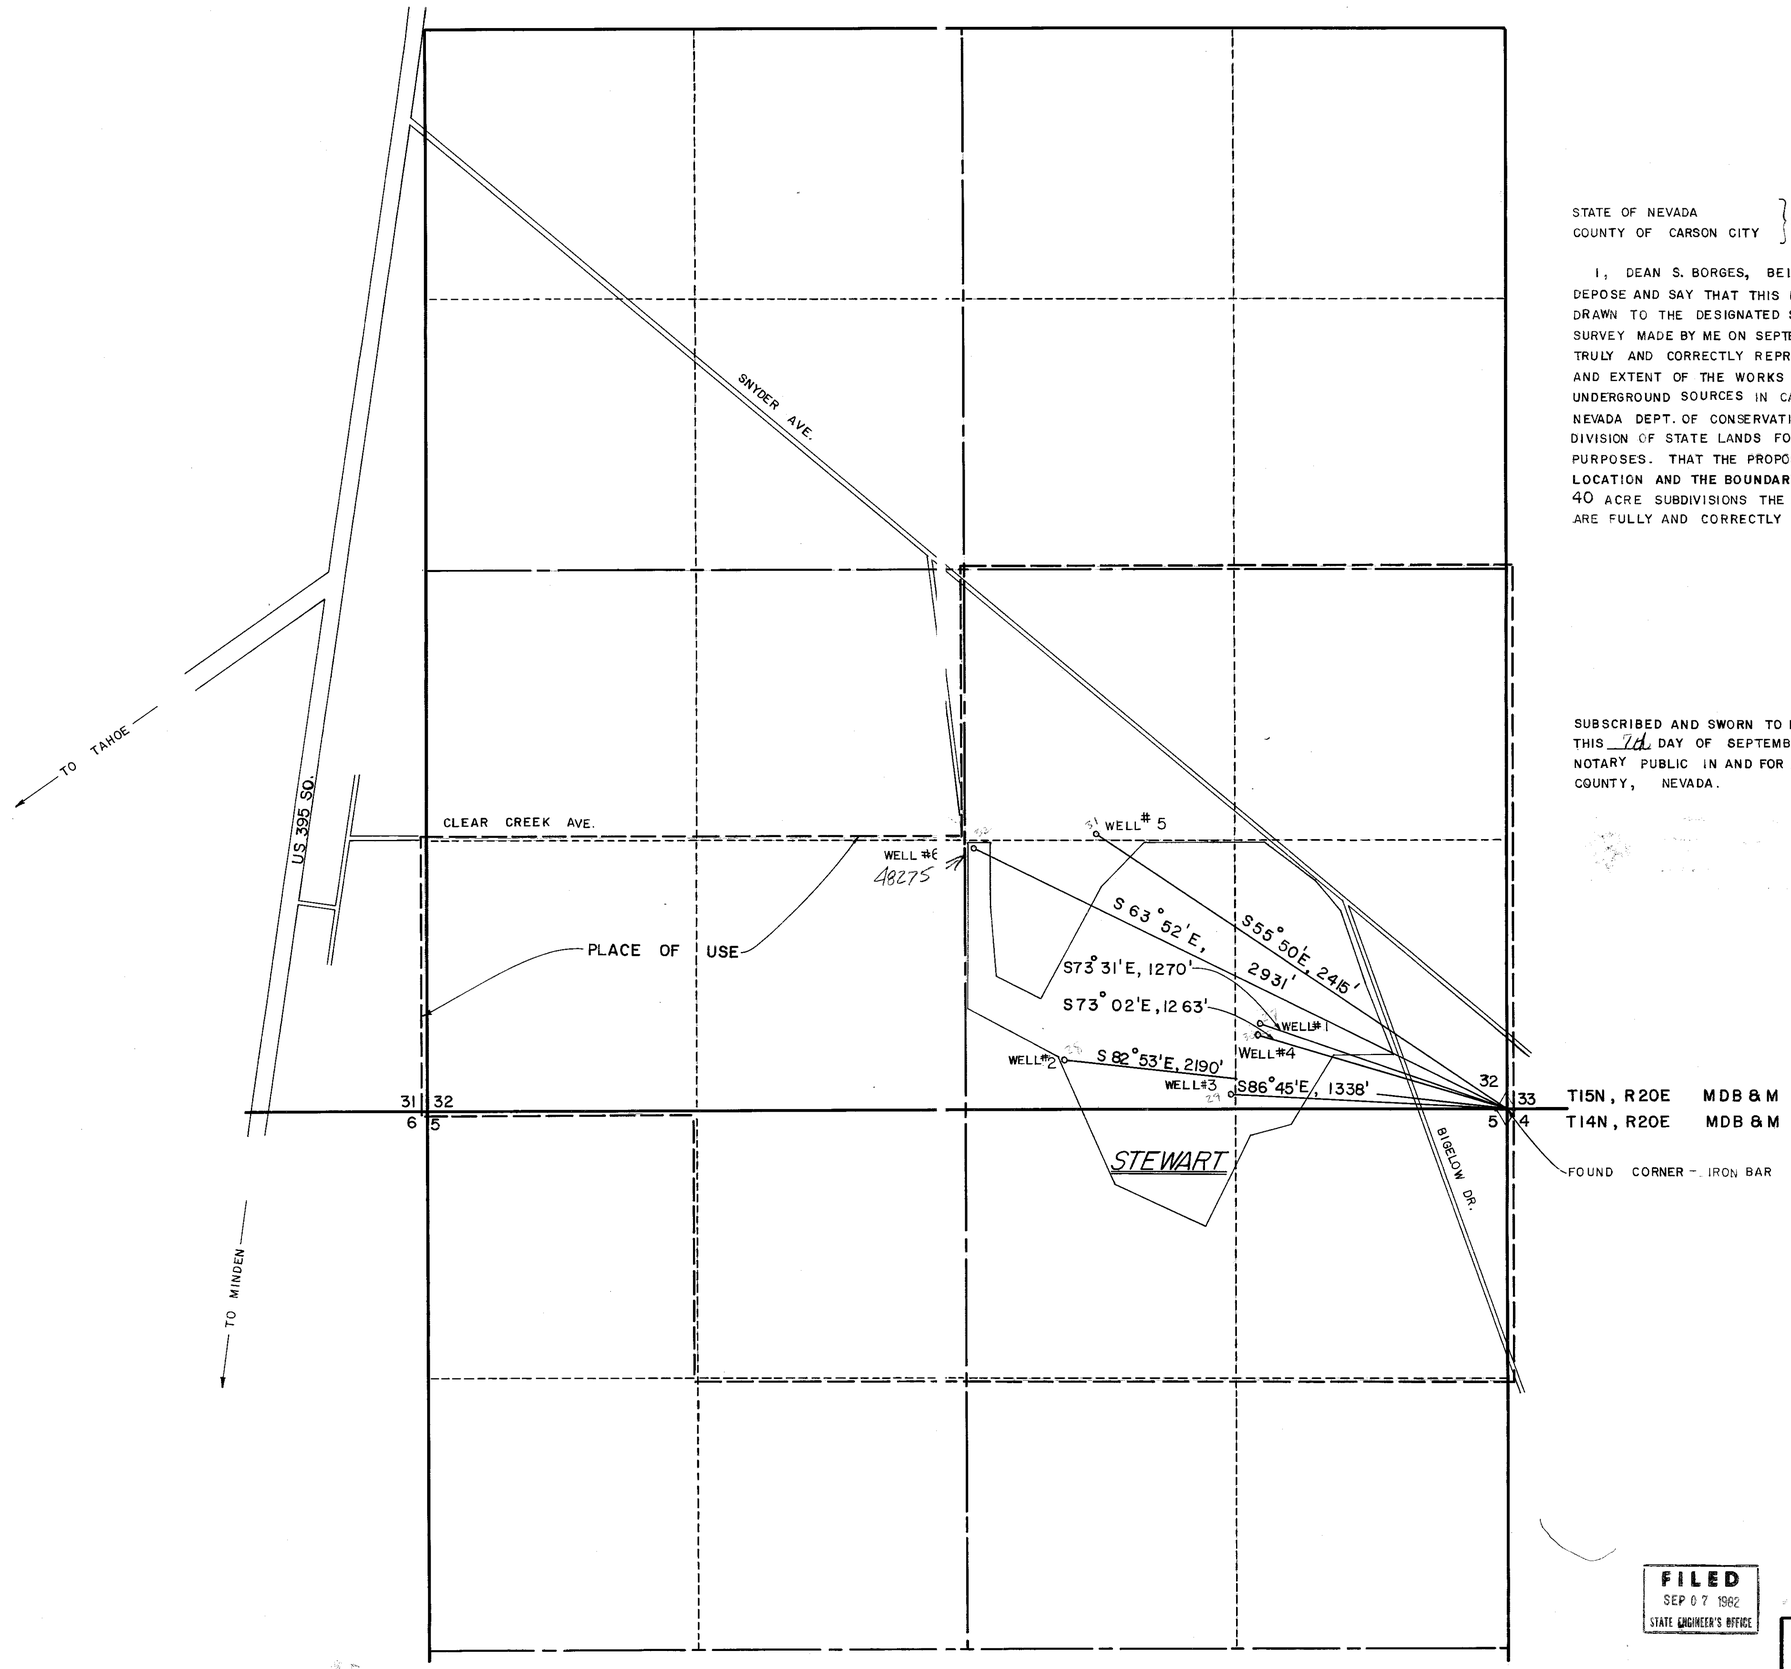

STATE OF NEVADA
COUNTY OF CARSON CITY } SS.

I, DEAN S. BORGES, BEING FIRST DULY SWORN, DEPOSE AND SAY THAT THIS MAP HAS BEEN CORRECTLY DRAWN TO THE DESIGNATED SCALE FROM FIELD NOTES OF SURVEY MADE BY ME ON SEPTEMBER 1, 1982; THAT IT TRULY AND CORRECTLY REPRESENTS THE PROPOSED LOCATION AND EXTENT OF THE WORKS USED TO DIVERT WATER FROM UNDERGROUND SOURCES IN CARSON CITY COUNTY, BY THE NEVADA DEPT. OF CONSERVATION & NATURAL RESOURCES, DIVISION OF STATE LANDS FOR QUASI MUNICIPAL & DOMESTIC PURPOSES. THAT THE PROPOSED POINT OF DIVERSIONS, THE LOCATION AND THE BOUNDARY OF ALL LANDS, SHOWING BY 40 ACRE SUBDIVISIONS THE AREAS PROPOSED TO BE SERVED ARE FULLY AND CORRECTLY DESIGNATED THEREON,

Dean S. Borges
DEAN S. BORGES, STATE WATER RIGHT SURVEYOR 634

SUBSCRIBED AND SWORN TO BEFORE ME THIS 7th DAY OF SEPTEMBER, 1982.
NOTARY PUBLIC IN AND FOR Carson City COUNTY, NEVADA.

Marva Cohen

FILED
SEP 07 1982
STATE ENGINEER'S OFFICE

MAP
TO ACCOMPANY APPLICATIONS
TO APPROPRIATE WATER FOR
QUASI MUNICIPAL & DOMESTIC PURPOSES
BY THE NEVADA DEPT. OF CONSERVATION
& NATURAL RESOURCES, DIVISION OF
STATE LANDS FROM UNDERGROUND
SOURCES

86164 78070 77199 75258 48275 45232 45231 45230 45229 45228 45227