Sec 36 T3S R55E M.D.B.&M.

LINCOLN COUNTY, NEVADA

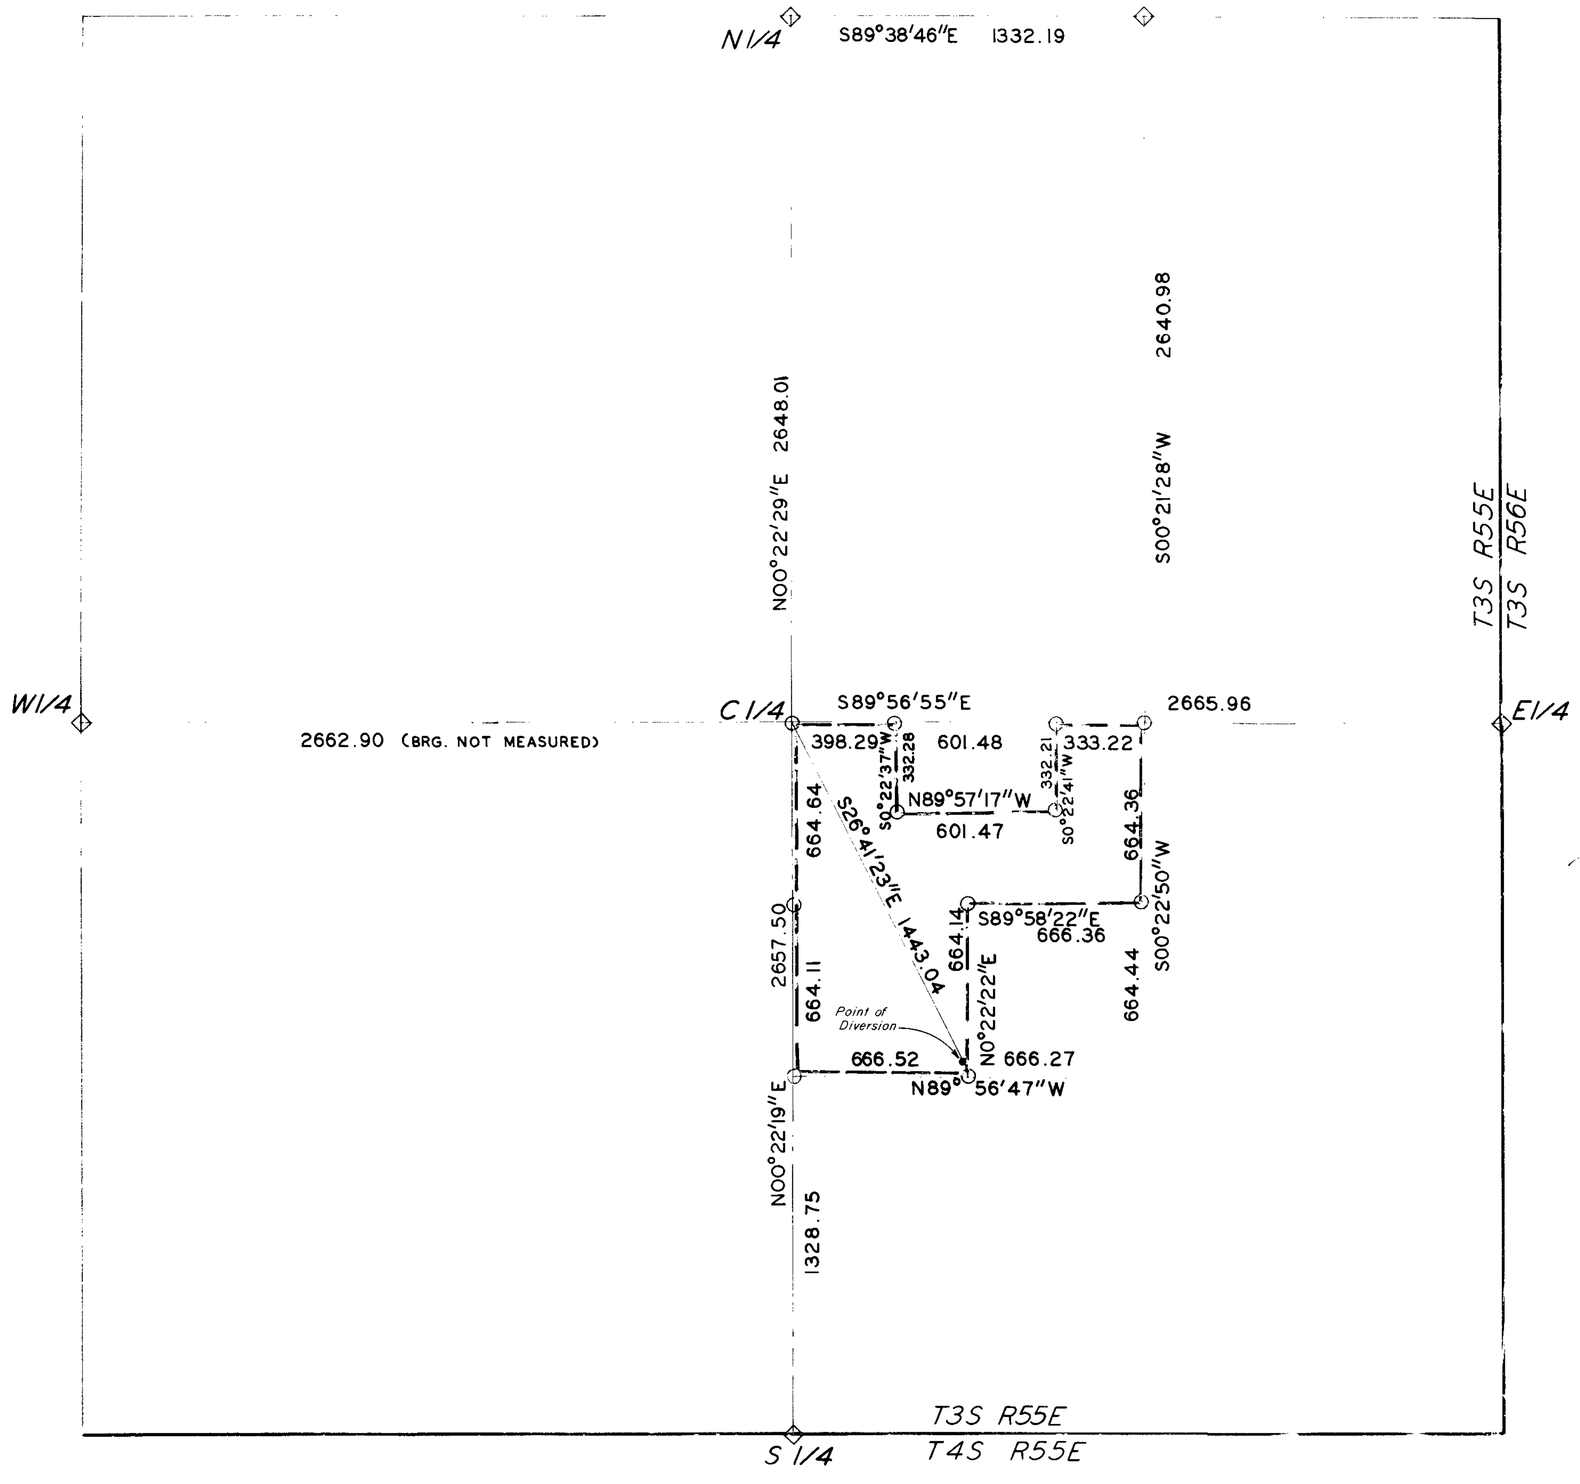

STATE OF NEVADA,
COUNTY OF CLARK SS.

I, RAY NOVATNEY, BEING FIRST DULY SWORN, DEPOSE AND SAY THAT THIS MAP, CONSISTING OF ONE SHEET, HAS BEEN CORRECTLY DRAWN TO THE DESIGNATED SCALE FROM FIELD NOTES OF A SURVEY MADE BY ME, (OR UNDER MY SUPERVISION AND DIRECTION), BETWEEN THE SECOND DAY OF AUGUST, 1981 AND THE TWELFTH DAY OF JANUARY, 1982; THAT IT TRULY AND CORRECTLY REPRESENTS THE PROPOSED LOCATION AND EXTENT OF THE WORKS USED TO DIVERT WATER FROM AN UNDERGROUND SOURCE IN LINCOLN COUNTY, BY RACHEL ENTERPRISES, INC. FOR DOMESTIC PURPOSES.

Ray Novatney STATE WATER RIGHTS SURVEYOR NO. 529

SUBSCRIBED AND SWORN TO BEFORE ME THIS 13th DAY OF January, 1982.

Jack Parrin NOTARY PUBLIC IN AND FOR CLARK COUNTY, NEVADA.

MY COMMISSION EXPIRES DECEMBER 15, 1985.

SCALE 1" = 300'

0 300 600 900 1200 1500'

45253

LEGEND:

- ◇ FOUND BLM BRASS CAP
- ○ FOUND ALUM. CAP "RLS4788"
- ● POINT OF DIVERSION

BASIS OF BEARING

EAST-WEST CENTER SECTION LINE BEING S89°56'55"E AS SHOWN ON THE P. HULSE PARCEL MAP, DATED MARCH 1980, FOR D.C. DAY.

MAP

TO ACCOMPANY APPLICATION TO APPROPRIATE WATER FOR QUASI-MUNICIPAL USE

BY RACHEL ENTERPRISES, INC.

FROM AN UNDERGROUND SOURCE

45253