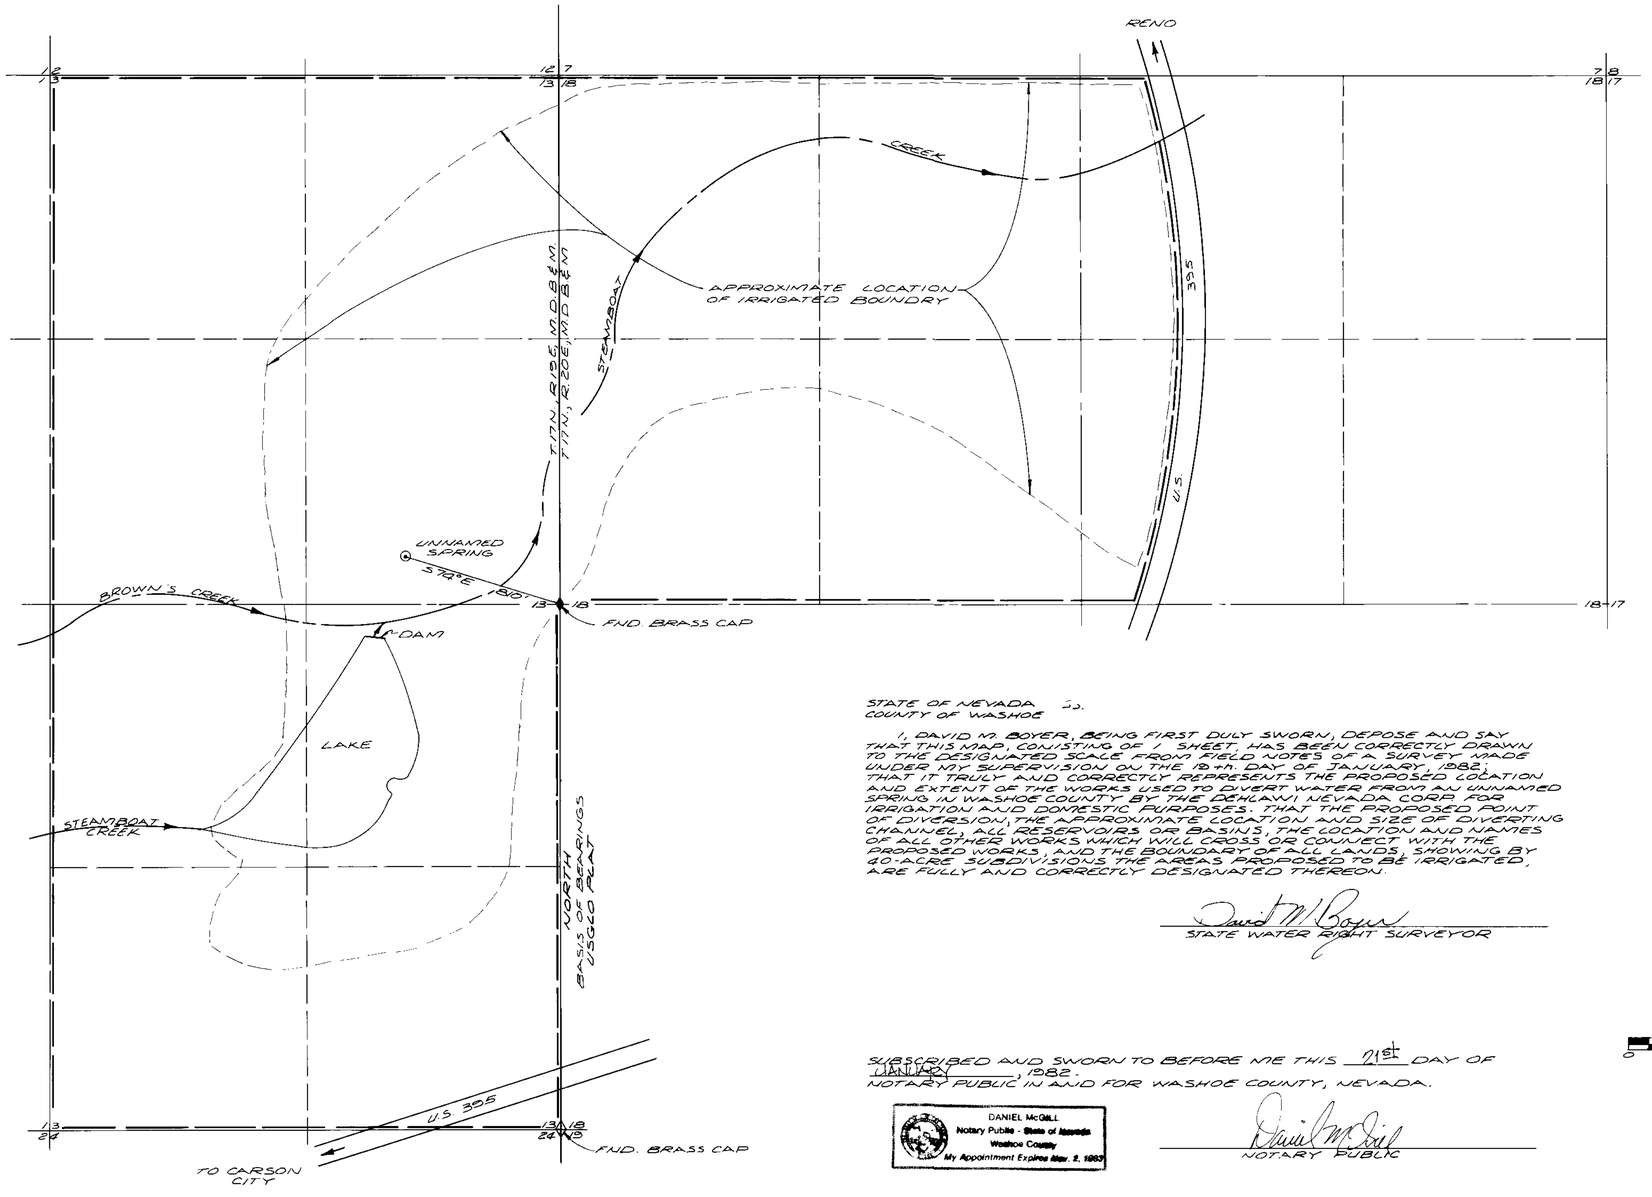

STATE OF NEVADA ss.
COUNTY OF WASHOE

I, DAVID M. BOYER, BEING FIRST DULY SWORN, DEPOSE AND SAY THAT THIS MAP, CONISTING OF 1 SHEET, HAS BEEN CORRECTLY DRAWN TO THE DESIGNATED SCALE FROM FIELD NOTES OF A SURVEY MADE UNDER MY SUPERVISION ON THE 18TH. DAY OF JANUARY, 1982; THAT IT TRULY AND CORRECTLY REPRESENTS THE PROPOSED LOCATION AND EXTENT OF THE WORKS USED TO DIVERT WATER FROM AN UNNAMED SPRING IN WASHOE COUNTY BY THE DEHLAWI NEVADA CORP. FOR IRRIGATION AND DOMESTIC PURPOSES. THAT THE PROPOSED POINT OF DIVERSION, THE APPROXIMATE LOCATION AND SIZE OF DIVERTING CHANNEL, ALL RESERVOIRS OR BASINS, THE LOCATION AND NAMES OF ALL OTHER WORKS WHICH WILL CROSS OR CONNECT WITH THE PROPOSED WORKS, AND THE BOUNDARY OF ALL LANDS SHOWING BY 40 ACRE SUBDIVISIONS THE AREAS PROPOSED TO BE IRRIGATED, ARE FULLY AND CORRECTLY DESIGNATED THEREON.

David M Boyer
STATE WATER RIGHT SURVEYOR

SUBSCRIBED AND SWORN TO BEFORE ME THIS 21st DAY OF JANUARY, 1982.
NOTARY PUBLIC IN AND FOR WASHOE COUNTY, NEVADA.

DANIEL McGILL
Notary Public - State of Nevada
Washoe County
My Appointment Expires Mar. 2, 1983

Daniel McGill
NOTARY PUBLIC

N

0 400 800 1200
SCALE: 1" = 400'

FILED
APR 1 1982
STATE ENGINEER'S OFFICE

STATE ENGINEER'S OFFICE
'82 JAN 22 A10:39

MAP TO ACCOMPANY
APPLICATION TO APPROPRIATE WATER FROM AN UNNAMED SPRING BY THE DEHLAWI NEVADA CORP. FOR IRRIGATION AND DOMESTIC PURPOSES WITHIN WASHOE COUNTY, NEVADA

PREPARED BY: OMNI-MEANS Ltd.
777 W. SECOND STREET
RENO, NEVADA 89503

45257