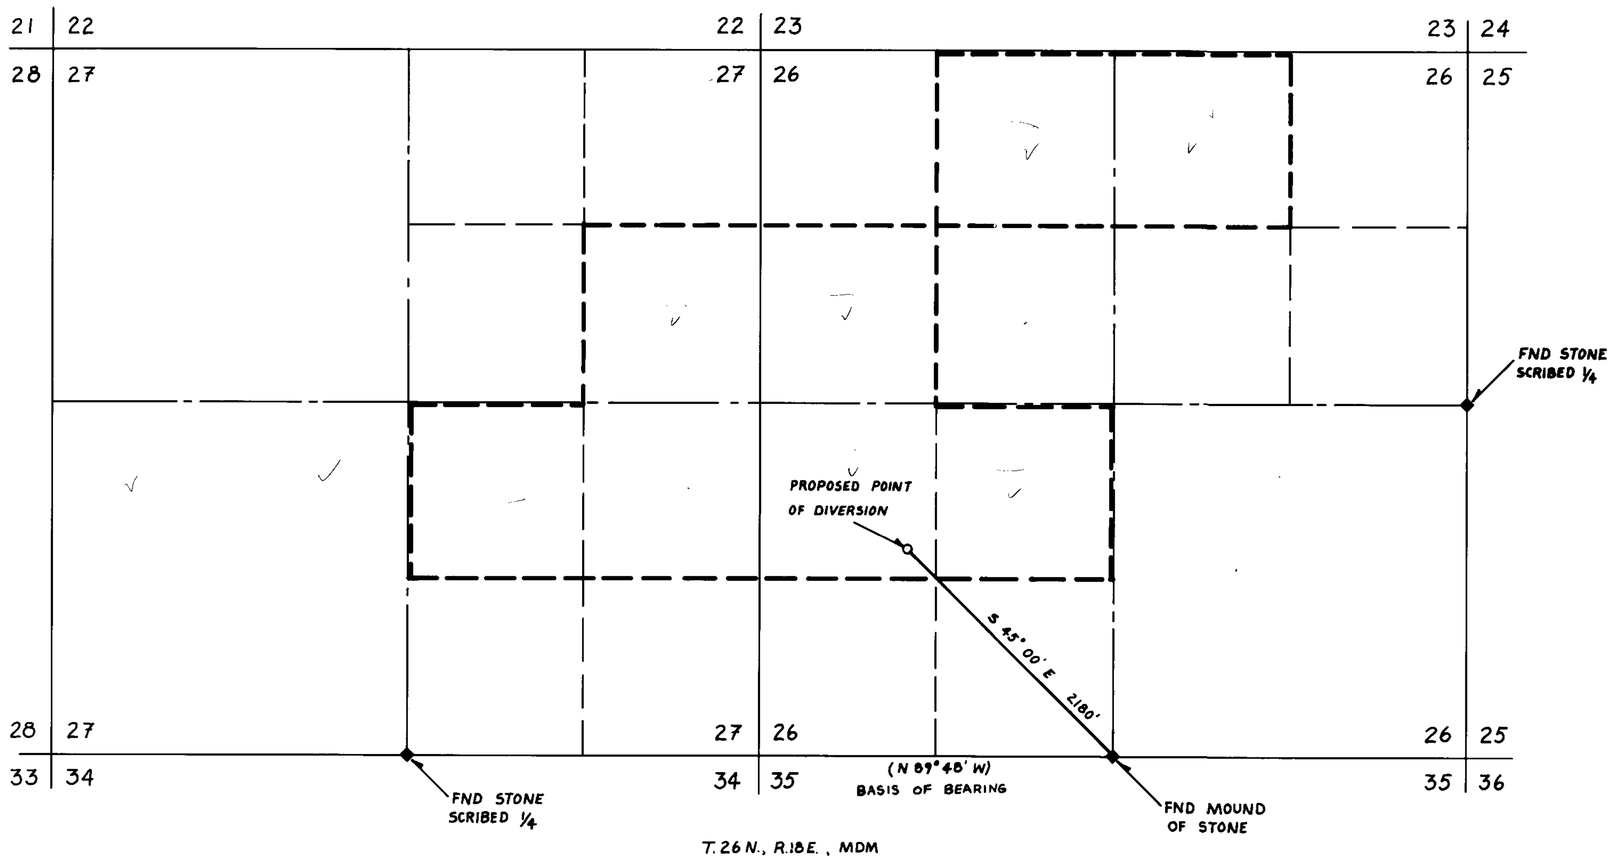

NOTE:

PLACE OF USE IS DELINEATED BY HEAVY DASHED LINES.

NORTH

1" = 600'

SCALE IN FEET

600 0 1200 2400

STATE OF NEVADA
COUNTY OF WASHOE } S.S.

I, JIMMY D. JONES, being first duly sworn, depose and say that this map is correctly drawn to the designated scale from the GLO field survey plat, that the map truly represents the proposed works to divert water from an underground source in Washoe County for irrigation and domestic purposes, that the points of diversion and extent of the lands owned or controlled by the applicant are fully and correctly designated hereon.

REGISTERED LAND SURVEYOR-STATE OF NEVADA
JIMMY D. JONES
No. 3740

STATE WATER RIGHT SURVEYOR No. 646

STATE OF NEVADA
COUNTY OF WASHOE } S.S.

Subscribed and sworn to before me this 15th day of January, 1982
Notary Public in and for Washoe County, Nevada.

Laura D. Warren
Notary Public

LAURA L. WARREN
Notary Public - State of Nevada
Appointment Recorded in Washoe County
MY APPOINTMENT EXPIRES DEC. 15, 1985

BASIS OF BEARING:

Magnetic Compass Observation,
Variation = 18 1/2° East

FILED
JAN 27 1982
STATE ENGINEER'S OFFICE

RECEIVED
1982
STATE ENGINEER'S OFFICE

45259

MAP

TO ACCOMPANY APPLICATION TO APPROPRIATE WATER
FOR IRRIGATION AND DOMESTIC PURPOSES
BY HELEN J. FERREL
FROM UNDERGROUND SOURCES
IN WASHOE COUNTY, NEVADA

aer inc. engineers · surveyors · planners
2890 Vassar St. · Suite A · Reno, NV. · 89502 · (702) 323-4202

45259 2621-003