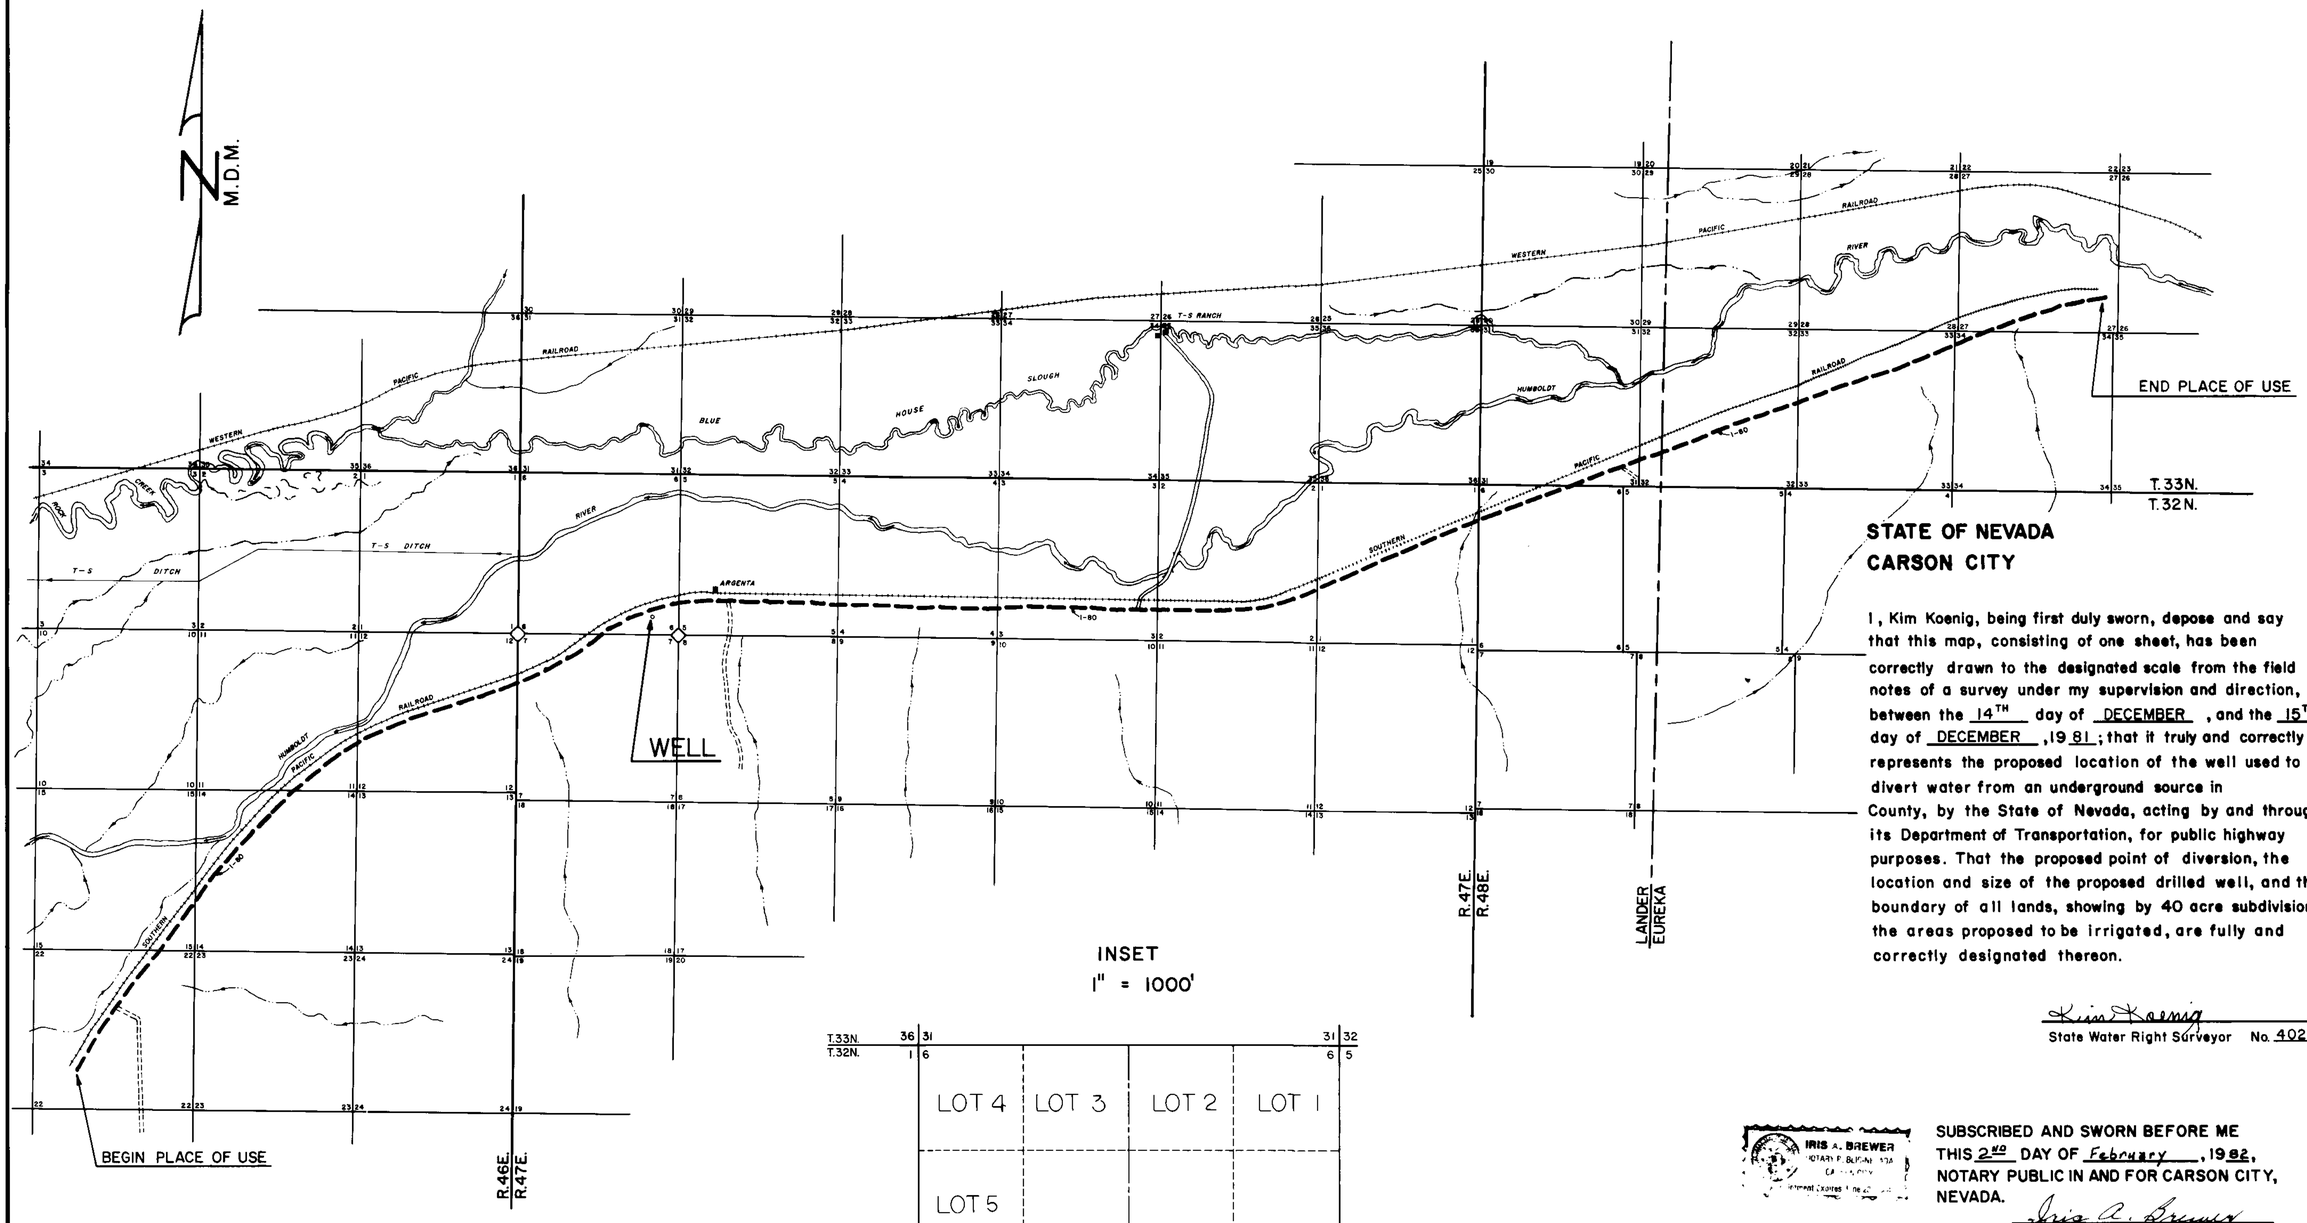

INSET
1" = 1000'

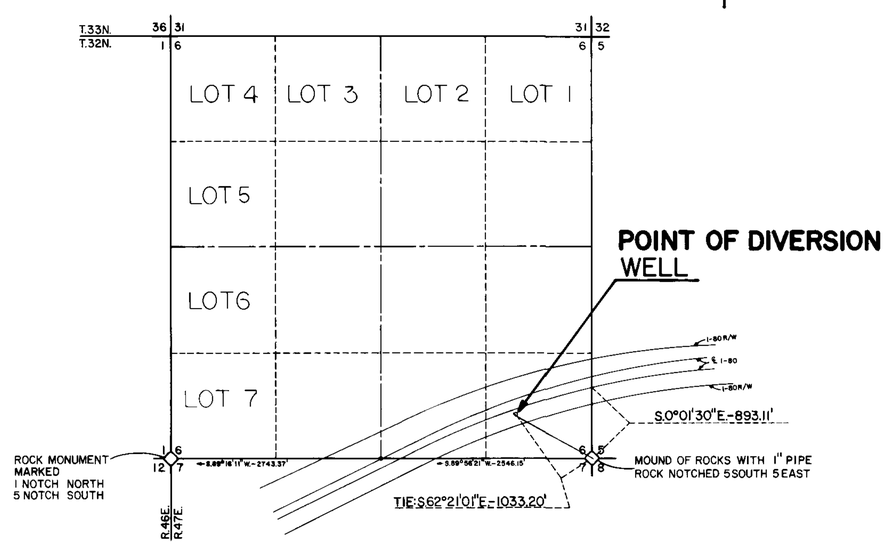

TRACED: DAH
CHECKED: TTS

STATE OF NEVADA
CARSON CITY

I, Kim Koenig, being first duly sworn, depose and say that this map, consisting of one sheet, has been correctly drawn to the designated scale from the field notes of a survey under my supervision and direction, between the 14TH day of DECEMBER, and the 15TH day of DECEMBER, 1981; that it truly and correctly represents the proposed location of the well used to divert water from an underground source in County, by the State of Nevada, acting by and through its Department of Transportation, for public highway purposes. That the proposed point of diversion, the location and size of the proposed drilled well, and the boundary of all lands, showing by 40 acre subdivisions, the areas proposed to be irrigated, are fully and correctly designated thereon.

Kim Koenig
State Water Right Surveyor No. 402

IRIS A. BREWER
NOTARY PUBLIC-NEVADA
CARSON COUNTY
My Commission Expires 1 Mar 82

SUBSCRIBED AND SWORN BEFORE ME THIS 2ND DAY OF February, 1982, NOTARY PUBLIC IN AND FOR CARSON CITY, NEVADA.

Iris A. Brewer

BEARING SOURCE: NDOT BOUNDARY SURVEY, SECTION 6, T.32N., R.47E., M.D.M.

FEET 5280 3960 2640 1320 0 1/2 1 MILE
1" = 2640'

'82 FEB 19 A11:38
STATE ENGINEER'S OFFICE

FILED
FEB 19 1982
STATE ENGINEER'S OFFICE

45276

MAP

TO ACCOMPANY APPLICATION TO APPROPRIATE WATER FOR PUBLIC HIGHWAY PURPOSES

SERIAL NO. 45276

DATE: FEBRUARY 1982 LANDER, EUREKA COUNTY

BY: NEVADA DEP'T OF TRANSPORTATION FROM: WELL

45276