MONSEN ENG. 100 10-81 MC 2984

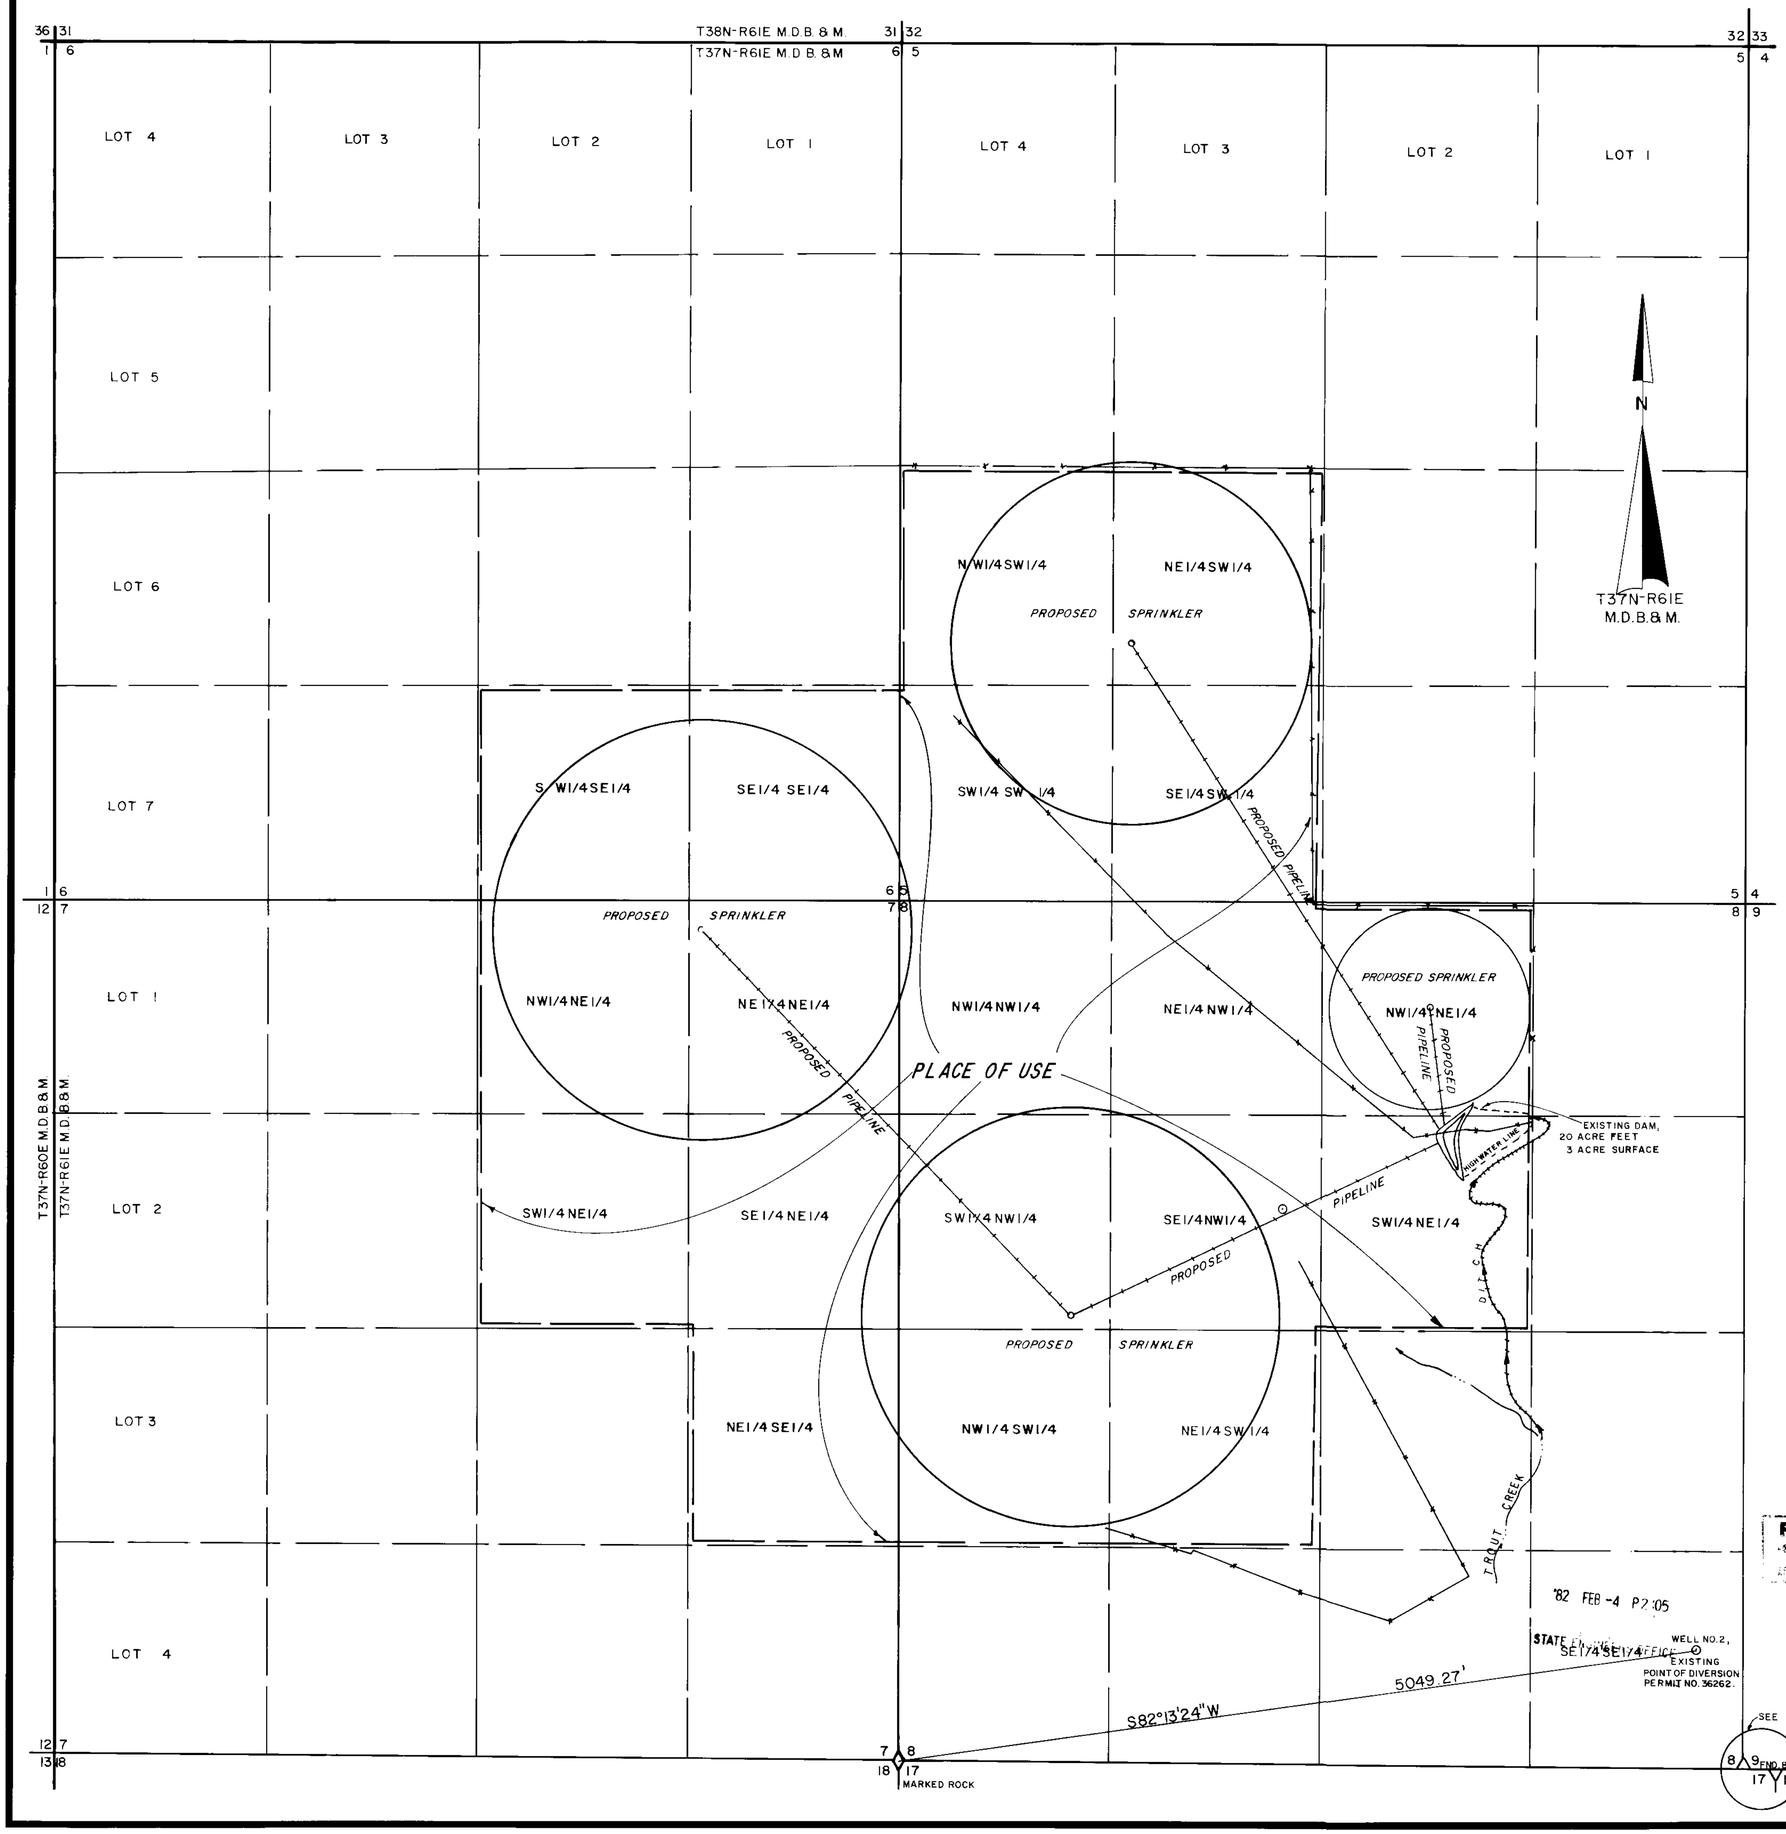

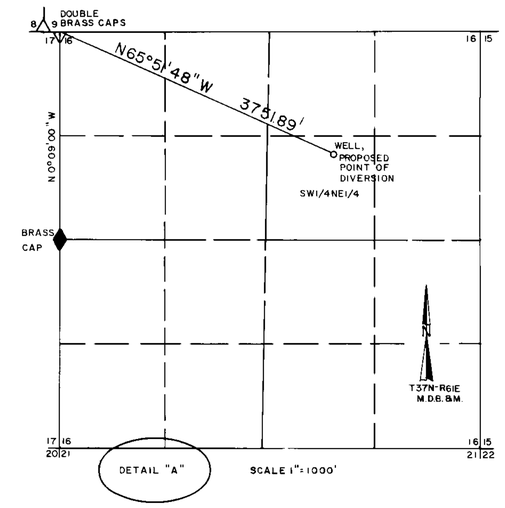

STATE OF NEVADA }
COUNTY OF ELKO } S.S.

I, Alan S. Boyack, being first duly sworn, depose and say that this map, consisting of one sheet, has been correctly drawn to the designated scale from field notes of a survey made under my supervision and direction, between the 21st day of January, and the 22nd day of January, 1982; that it truly and correctly represents the proposed location and extent of the works used to divert water from Underground in Elko County, by Marshall L. and Lucile J. Morgan for Irrigation purposes. That the proposed point of diversion, the approximate location and size of the diverting channel, all reservoirs or basins, the location and names of all other works which will cross or connect with the proposed works, and the boundary of all lands, showing by 40-acre subdivision, are fully and correctly designated thereon.

Alan S. Boyack
State Water Right Surveyor No. 358

Subscribed and Sworn to before me this 2nd day of February, 1982.

Linda L. Reynolds
Notary Public in and for Elko County, Nevada

LINDA L. REYNOLDS
Notary Public - State of Nevada
ELKO COUNTY, Nevada
Commission Expires May 5, 1985

NOTE: BASIS OF BEARING IS N0°09'00"W BETWEEN W1/4 SECTION 16 AND THE NW CORNER SECTION 16 TAKEN FROM THE G.L.O. PLAT.

SCALE: 1"=500'

0 250 500 1000 1500 2000 2500

FILED
STATE ENGINEER'S OFFICE
'82 FEB -4 P2:05

MAP

TO ACCOMPANY APPLICATION TO CHANGE THE POINT OF DIVERSION UNDER PERMIT NO. 36262
FOR
MARSHALL L. AND LUCILE J. MORGAN
FROM AN UNDERGROUND SOURCE IN ELKO COUNTY, NEV.

BOYACK SURVEYING ELKO, NEVADA W-82002 fad

-45284