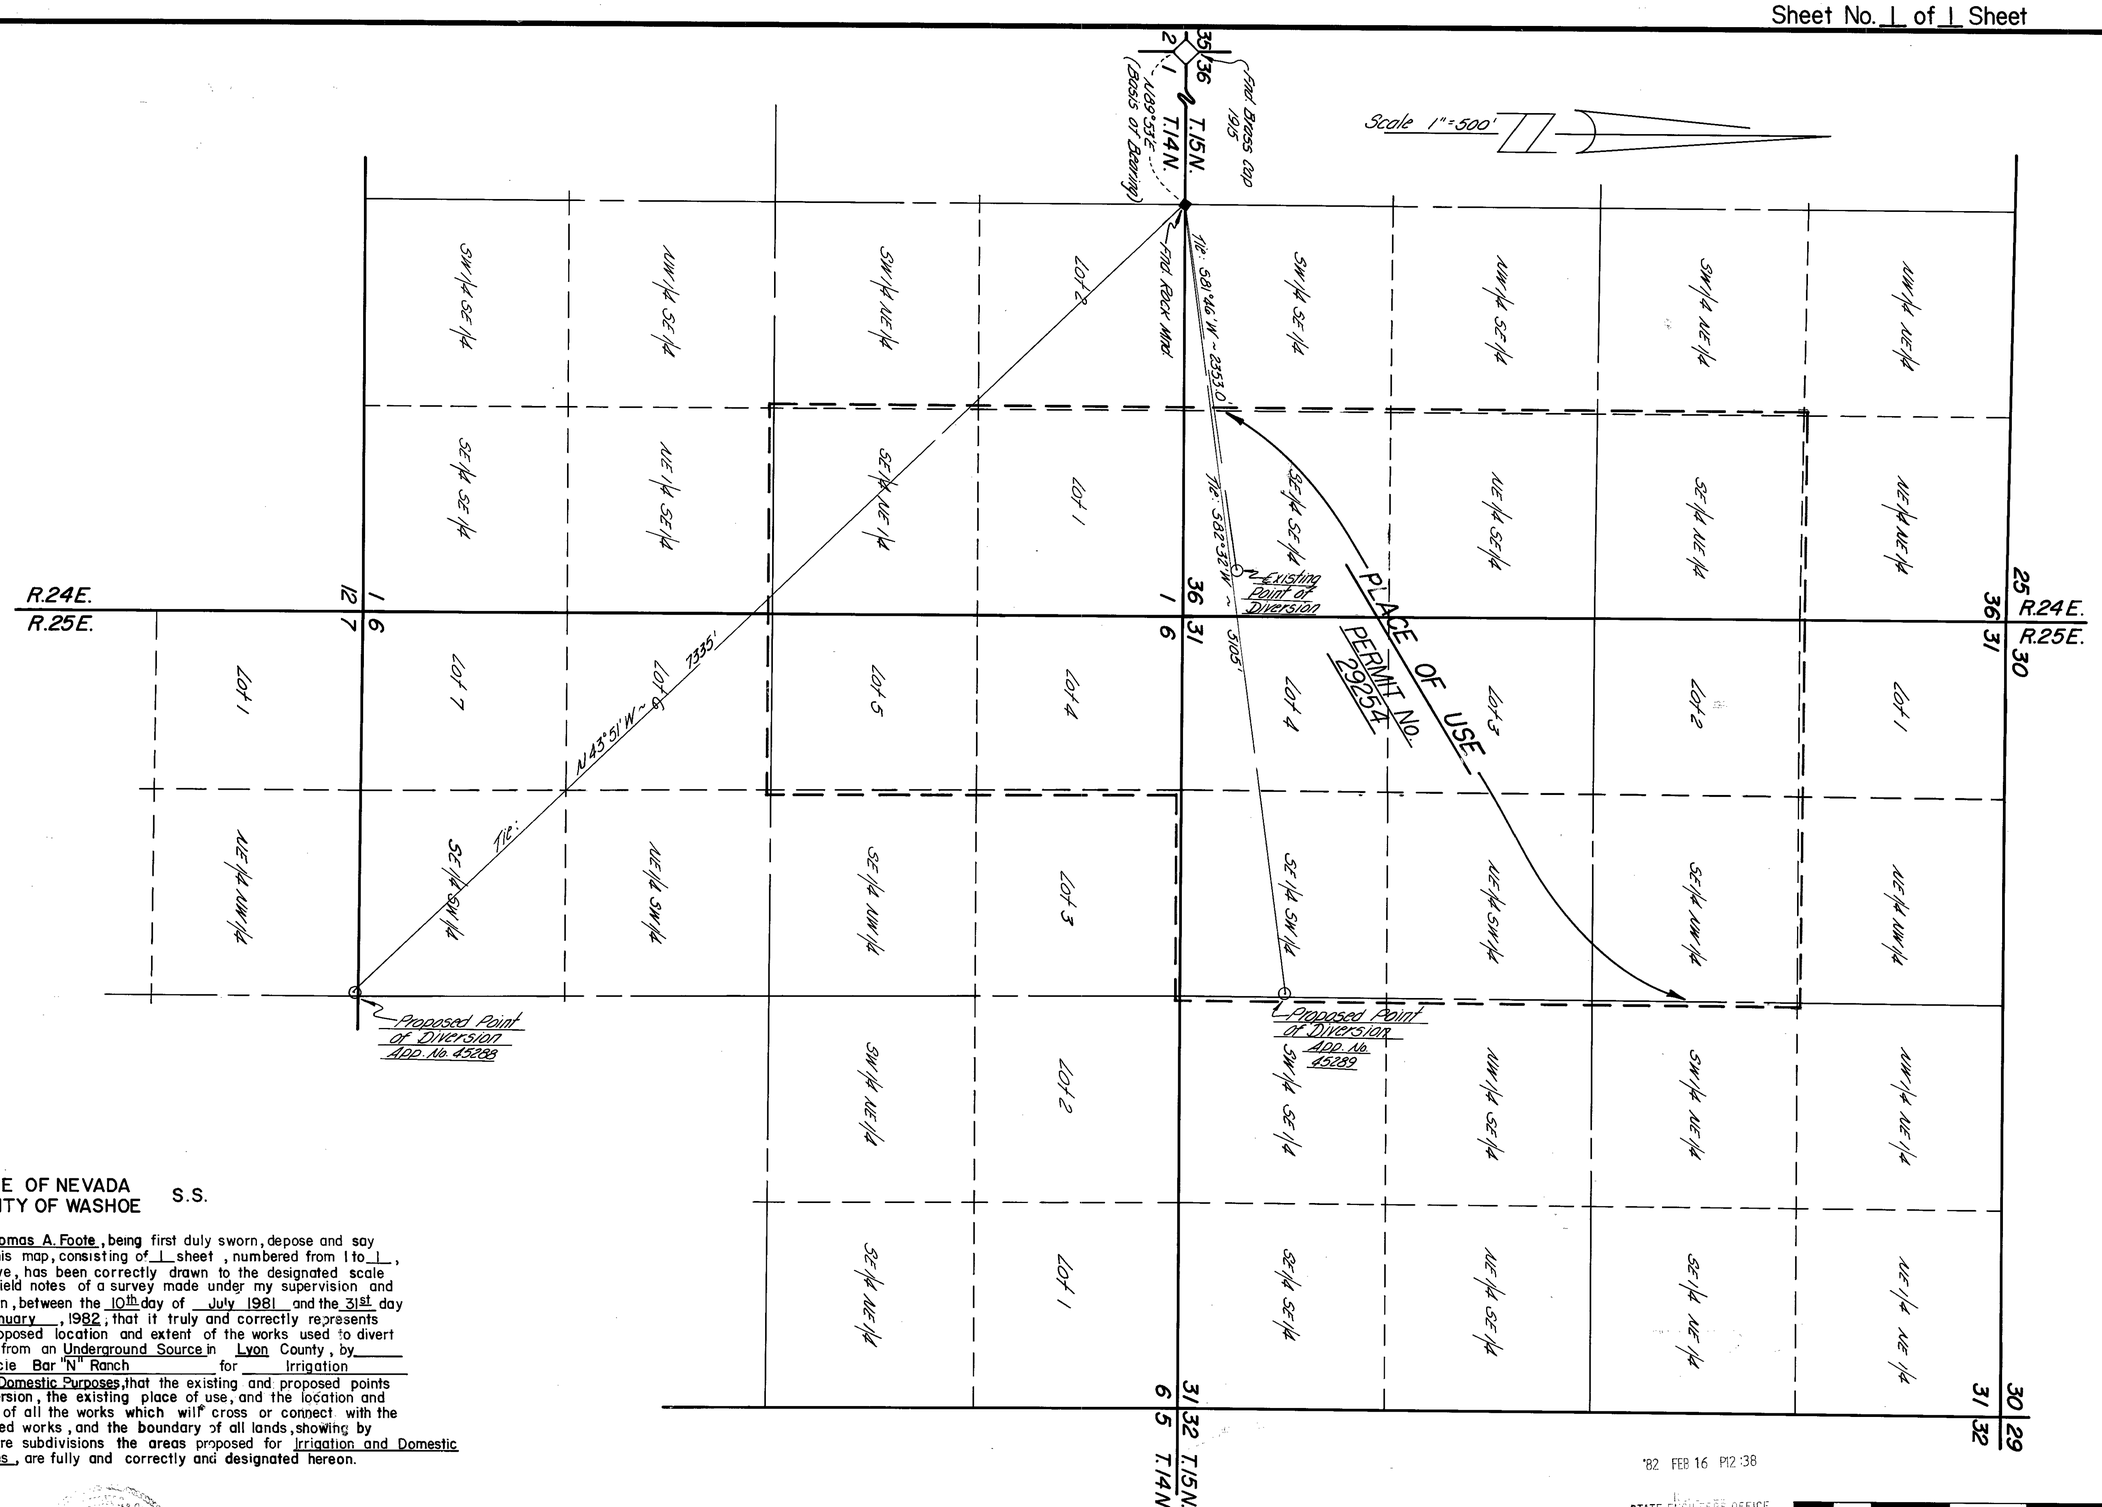


STATE OF NEVADA
COUNTY OF WASHOE S.S.

I, Thomas A. Foote, being first duly sworn, depose and say that this map, consisting of 1 sheet, numbered from 1 to 1, inclusive, has been correctly drawn to the designated scale from field notes of a survey made under my supervision and direction, between the 10th day of July 1981 and the 31st day of January, 1982; that it truly and correctly represents the proposed location and extent of the works used to divert water from an Underground Source in Lyon County, by Circle Bar "N" Ranch for Irrigation and Domestic Purposes, that the existing and proposed points of diversion, the existing place of use, and the location and names of all the works which will cross or connect with the proposed works, and the boundary of all lands, showing by 40 Acre subdivisions the areas proposed for Irrigation and Domestic Purposes, are fully and correctly and designated hereon.

Thomas A. Foote
Thomas A. Foote

594
State Water Right Surveyor

Subscribed and sworn to before me this 9th day of February, 1982. Notary Public in and for Washoe County, Nevada.

LEE H. SMITHSON
Notary Public - State of Nevada
Washoe County
My Appointment Expires Dec. 10, 1982

Lee H Smithson
Notary Public

'82 FEB 16 P12:38
STATE ENGINEER'S OFFICE

0 250 500 1000 1500 2000
SCALE: 1"=500'

BASIS OF BEARING:
APPLICATION MAP No. 29254, i.e. South Line Section 36, T.15N., R.24E., M.D.B.&M. N.89°53'E.

FILED
FEB 16 1982
STATE ENGINEER'S OFFICE

MAP
TO ACCOMPANY APPLICATIONS 45288 45289 TO
CHANGE THE POINT OF DIVERSION
OF APPLICATION No 29254
FOR IRRIGATION AND DOMESTIC USE
BY
CIRCLE BAR "N" RANCH
FROM AN UNDERGROUND SOURCE

75825 75824 75823 75822 75819 75815

80919 79846T 78418T 77097T 75820 75819 65210 45289 45288