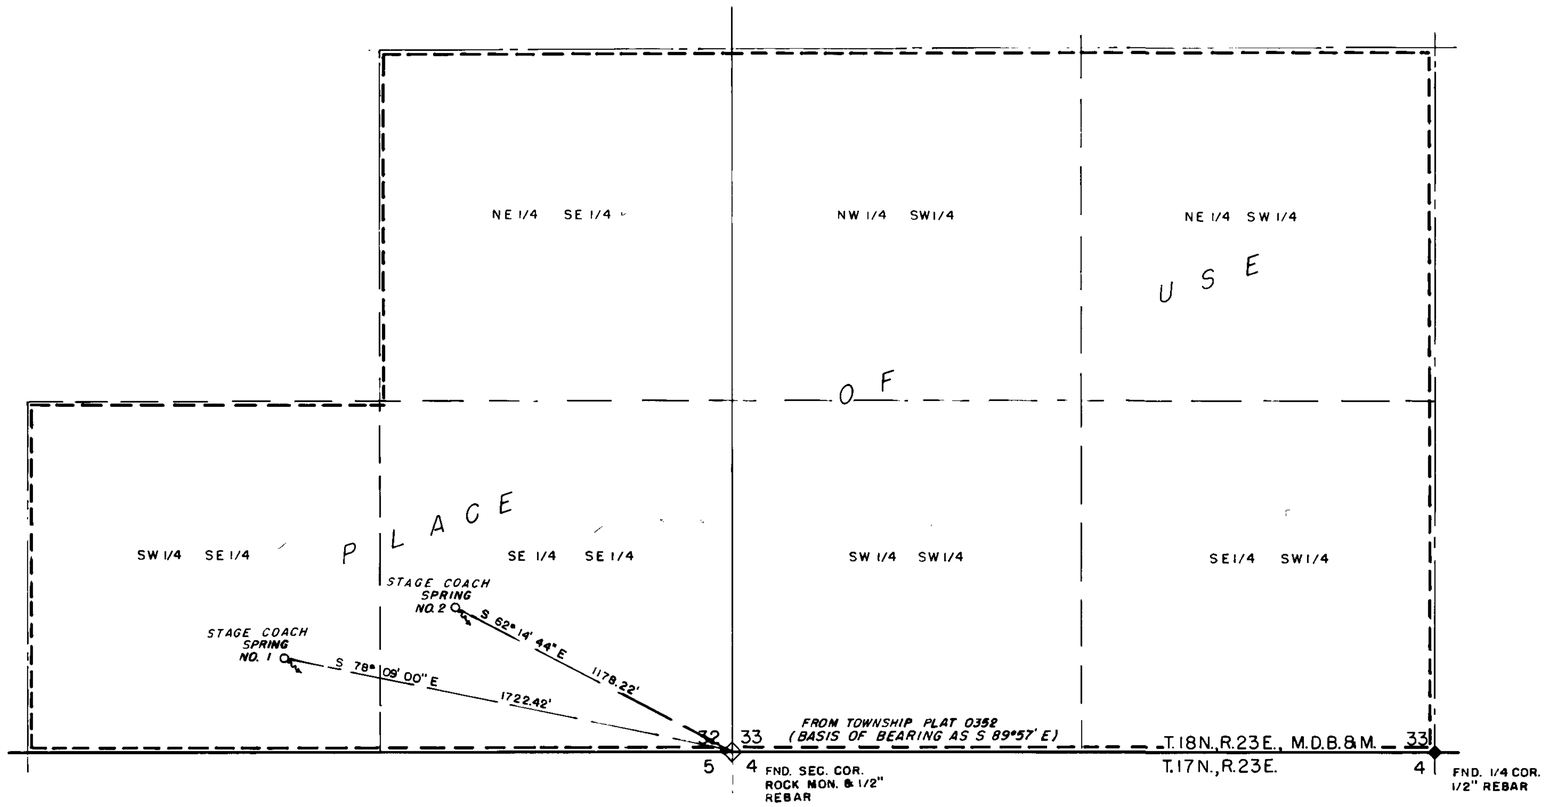

N

SCALE: 1" = 300'

STATE OF NEVADA }
CARSON CITY } s.s.

I, Walter G. Reid, being first duly sworn, depose and say that this map, consisting of one sheet, has been correctly drawn to the designated scale from field notes of a survey made by me on September 25th, 1981, that it truly and correctly represents the proposed location and extent of of the works used to divert water from spring sources in Lyon County, by Leo Frey, for irrigation and domestic purposes. That the proposed point of diversion, the approximate location and size of the diverting conduit, all reservoirs or basins, the location and names of all other works which will cross or connect with the proposed works, and the boundary of all lands, showing by 40-acre subdivisions the areas to be irrigated, are fully and correctly designated thereon.

Walter G. Reid
State Water Right Surveyor

Subscribed and sworn to before me this 14th day of October 1981.

Barbara K. Tatro

BARBARA K. TATRO
Notary Public
State of Nevada
Carson City
My Commission Expires: Oct. 7, 1984

SCALE: 1" = 300'

0 75 150 300 600 900 1200 1500

45291-93

MAP
TO ACCOMPANY APPLICATION
TO APPROPRIATE WATER FOR
IRRIGATION AND DOMESTIC BY
LEO FREY
FROM STAGE COACH SPRINGS NO. 1 & 2

FILED
FEB 5 1982
STATE ENGINEER'S OFFICE

45292 45291