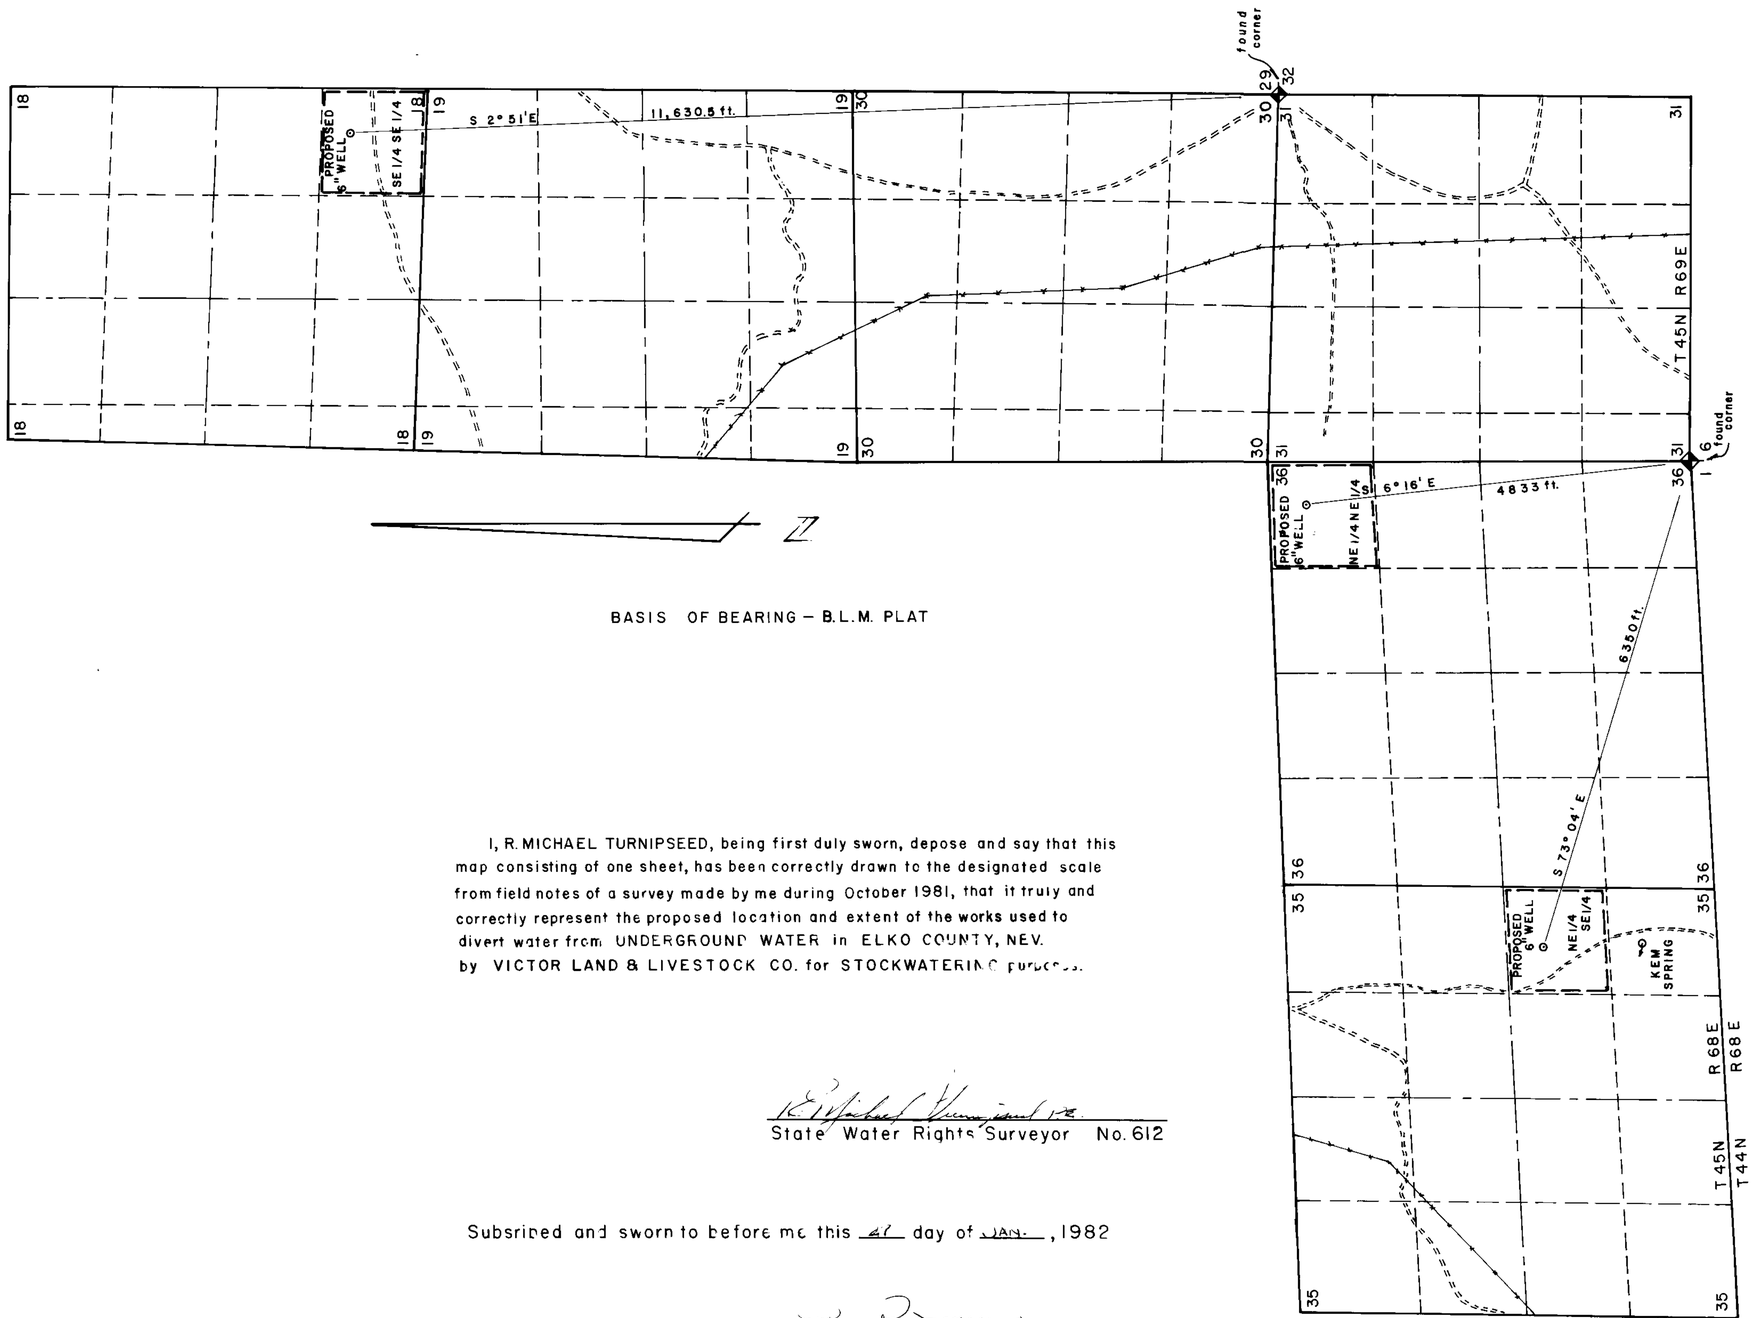

BASIS OF BEARING – B.L.M. PLAT

I, R. MICHAEL TURNIPSEED, being first duly sworn, depose and say that this map consisting of one sheet, has been correctly drawn to the designated scale from field notes of a survey made by me during October 1981, that it truly and correctly represent the proposed location and extent of the works used to divert water from UNDERGROUND WATER in ELKO COUNTY, NEV. by VICTOR LAND & LIVESTOCK CO. for STOCKWATERING purposes.

R. Michael Turnipseed P.E.
State Water Rights Surveyor No. 612

Subsrined and sworn to before me this 27 day of JAN., 1982

John P. Jensen
Notary Public in and for CACHE CO., UTAH

PUBLIC JENSEN UTAH

FILED
JUN 07 1982
STATE ENGINEER'S OFFICE

'82 FEB 11 A10:59
STATE ENGINEER'S OFFICE

0 1000 2000 3000 4000

SCALE: 1" = 1000'

MAP
TO ACCOMPANY APPLICATION TO APPROPRIATE WATER FOR STOCK
BY
VICTOR LAND & LIVESTOCK CO.

45296 45295 45294