MONSEN ENG. 100 10-81 MC 2966

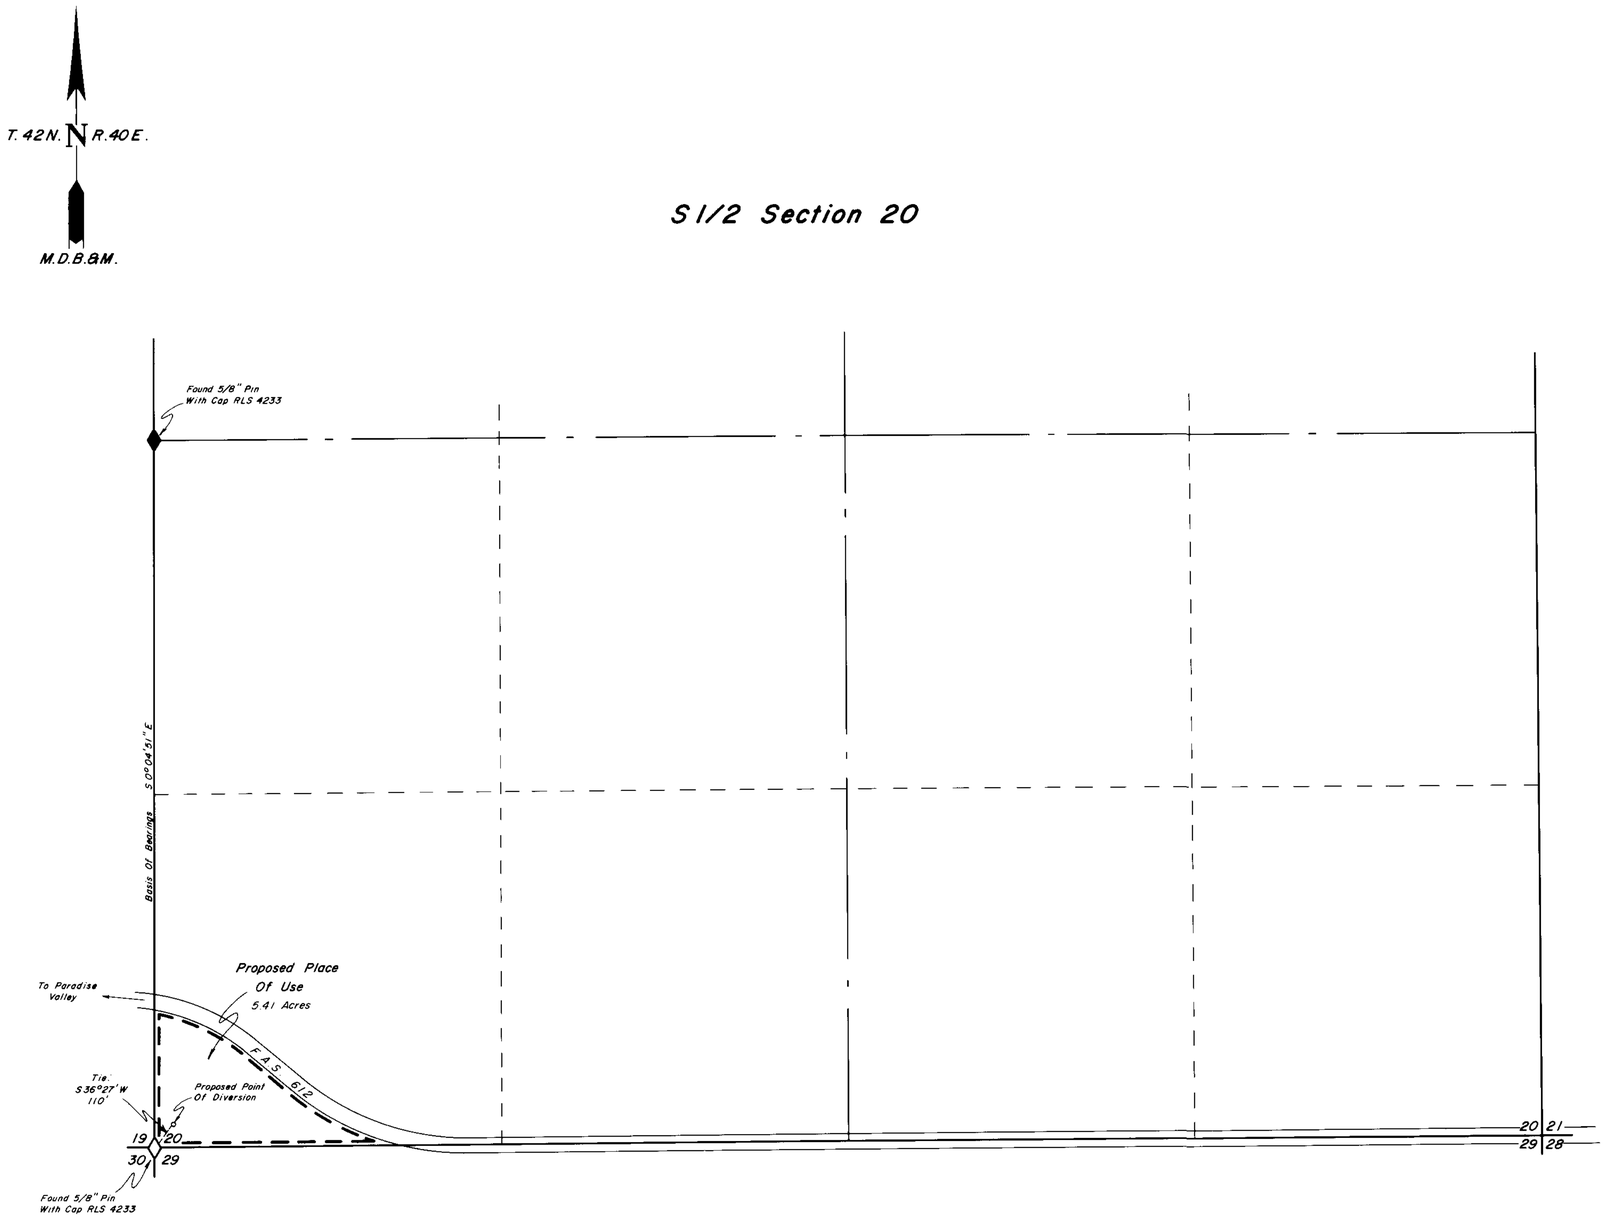

Note.
Basis of bearings is from Record of Survey map file no. 217861 on file at office of Humboldt County Recorder

State of Nevada
County of Humboldt } S.S.

I, Robert N. Caldwell, being first duly sworn, depose and say that this map, consisting of one sheets, has been correctly drawn from field notes of a survey made by me during February, 1982, that it truly and correctly represents the location and extent of the works used to divert water from underground in Humboldt County by Loui & Elaine Cerri for irrigation & domestic purposes, that the proposed point of diversion, the approximate location and size of the diverting channel, all reservoirs or basins, the locations and names of all other works which will cross or connect with the proposed works, and the boundary of all lands, showing by 40-acre subdivisions the areas proposed to be irrigated, are fully and correctly delineated thereon.

Robert N. Caldwell
State Water Right Surveyor No. 468
2-5-82

Subscribed and sworn to before me this 5th day of February 19 82

Dolores Crawford
Notary Public

Scale 1" = 300'

300 0 300 600 900 1200

'82 FEB -8 P2:24

STATE

FILED
FEB 8 1982
STATE ENGINEER'S OFFICE

Desert Mountain Surveying Company
146 West Second Street
Winnemucca, Nevada 89445

Map To Accompany Application
To Appropriate Water
From Underground In Humboldt County
By Loui And Elaine Cerri
For Irrigation And Domestic Purposes

Humboldt County Nevada

45299