MONSEN ENG. 300 2-79 MC91806

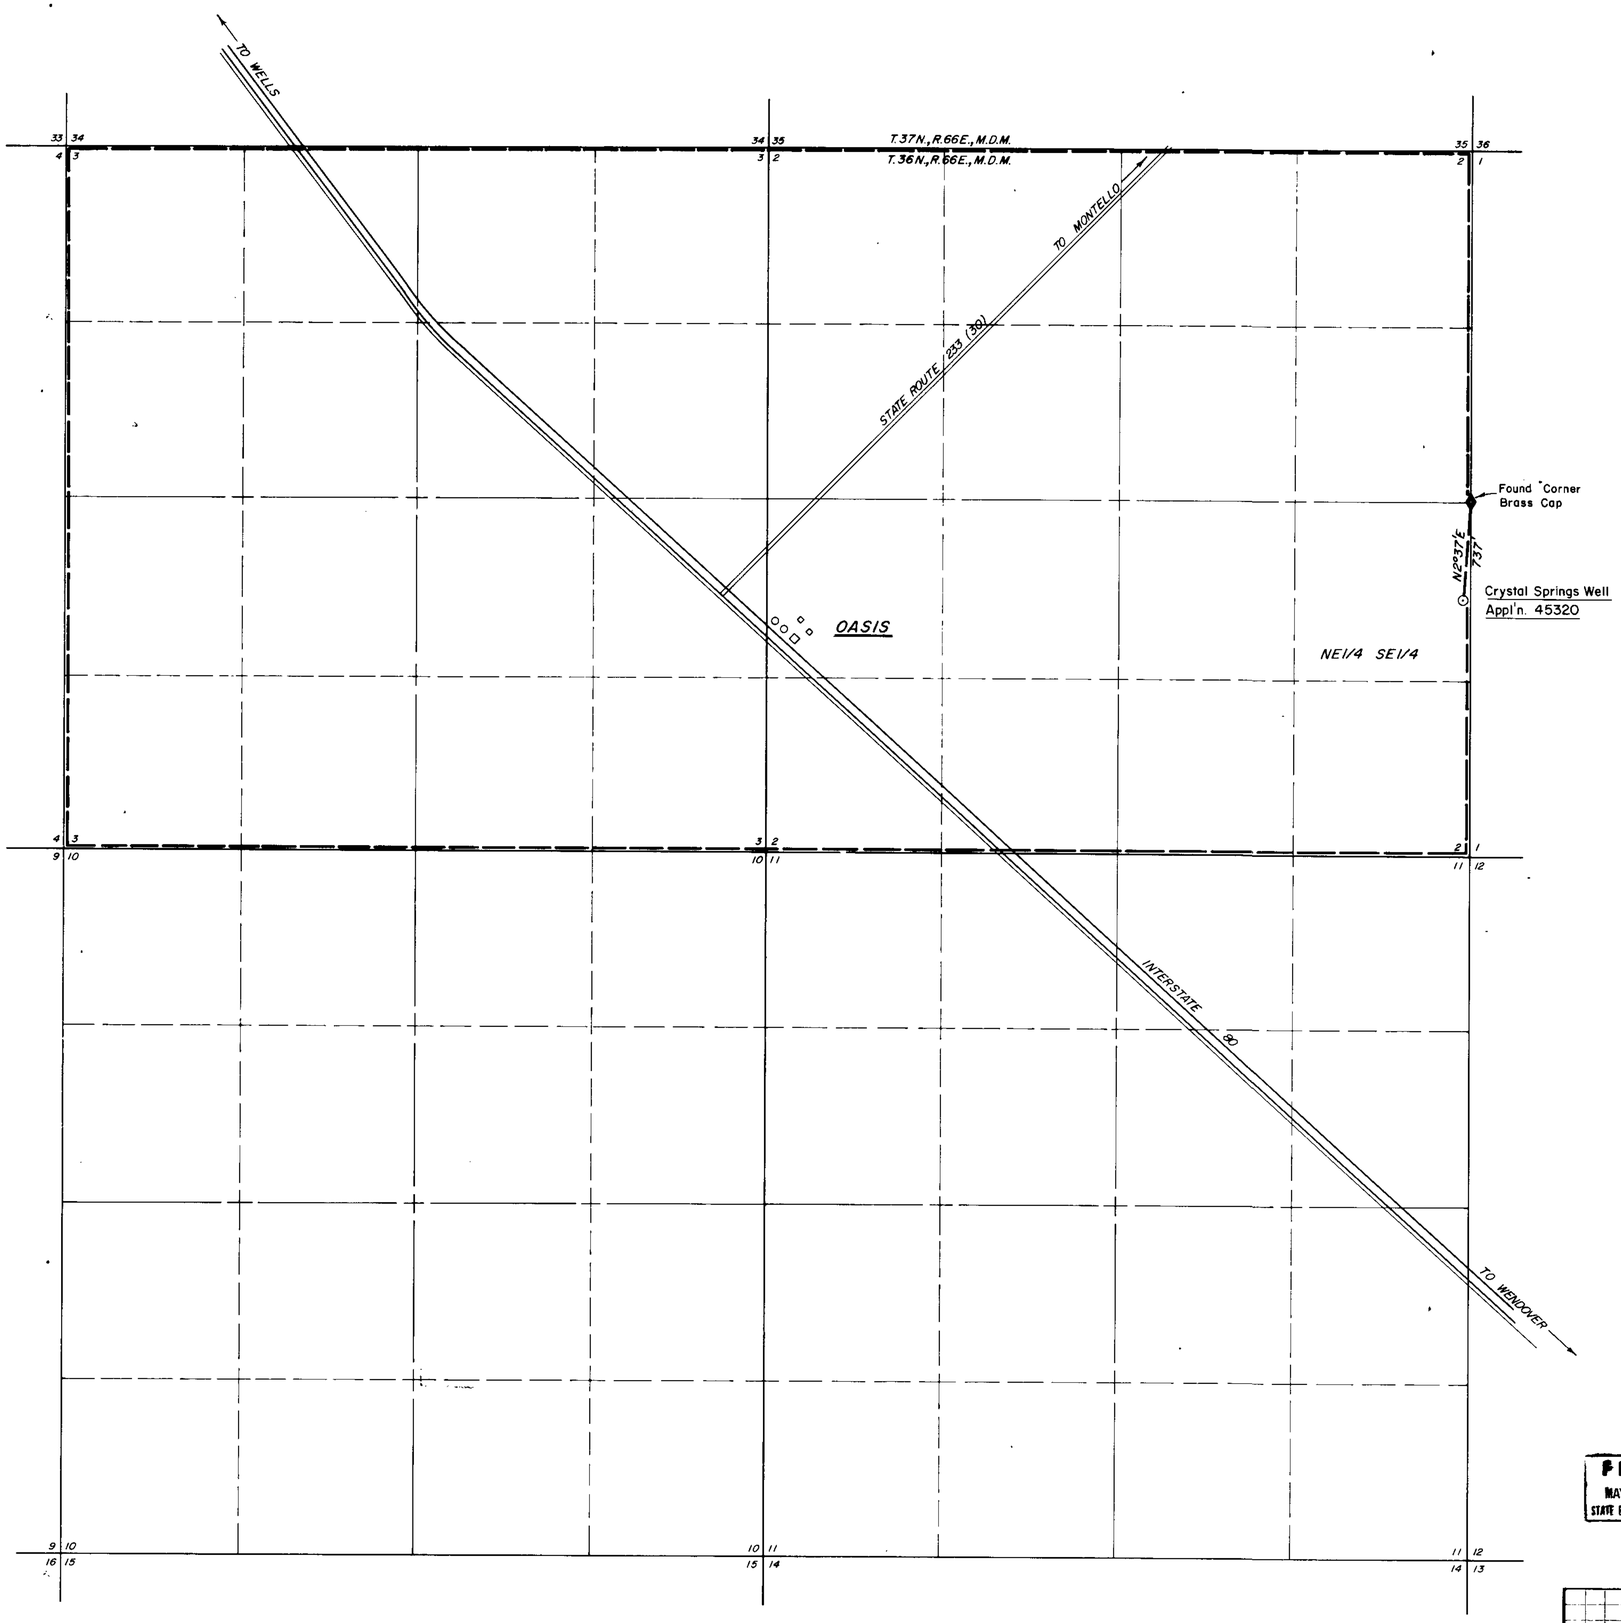

N

T. 36N.,R.66E.,M.D.M.

STATE OF NEVADA }
COUNTY OF ELKO } ss

I, William A. Nisbet, being first duly sworn, depose and say that this map, consisting of one sheet, has been correctly drawn to the designated scale from field notes of a survey, made under my supervision and direction, on the 13 day of MAY, 1982; that it truly and correctly represents the proposed location and extent of the works used to divert water from an UNDERGROUND SOURCE in ELKO COUNTY by FLYING "S" LAND & CATTLE CO. for QUASI-MUNICIPAL PURPOSES. That the proposed points of diversion, the approximate location and size of the divertinn channel, all reservoirs or basins, the location and names of all other works which will cross or connect with the proposed works, and the boundary of all lands, showing by 40-acre subdivisions the areas proposed to be served, are fully and correctly designated thereon.

William A. Nisbet
STATE WATER RIGHT SURVEYOR NO. 3005

REGISTERED LAND SURVEYOR, STATE OF NEVADA
WILLIAM A. NISBET
3005

Subscribed and sworn to before me this 24th day of May, 1982.
Notary Public in and for Elko County, Nevada.

Leora Bernadot

LEORA BERNADOT
Notary Public State of Nevada
Elko County, Nevada
My appointment expires May 2, 1986

BASIS OF BEARINGS: Magnetic North Declination of 17°E.

0 600 1200 1800 2400 3000
SCALE: 1" = 600'

FILED
MAY 26 1982
STATE ENGINEER'S OFFICE

45320

45320 CERTIFICATE No 14278 ISSUED 02-20-96

NO.	BY	DATE	DESCRIPTION	CHK'D	APP'D
			REVISIONS		

DRAWN BY W.S. | APPROVED BY
JOB NO. 2422-001 | DATE May, 1982

MAP

TO ACCOMPANY APPLICATION TO APPROPRIATE WATER FOR

QUASI-MUNICIPAL

BY

FLYING "S" LAND & CATTLE CO.

FROM AN UNDERGROUND SOURCE

CHILTON ENGINEERING
421 COURT STREET ELKO, NEVADA

W82012 1/1

45320