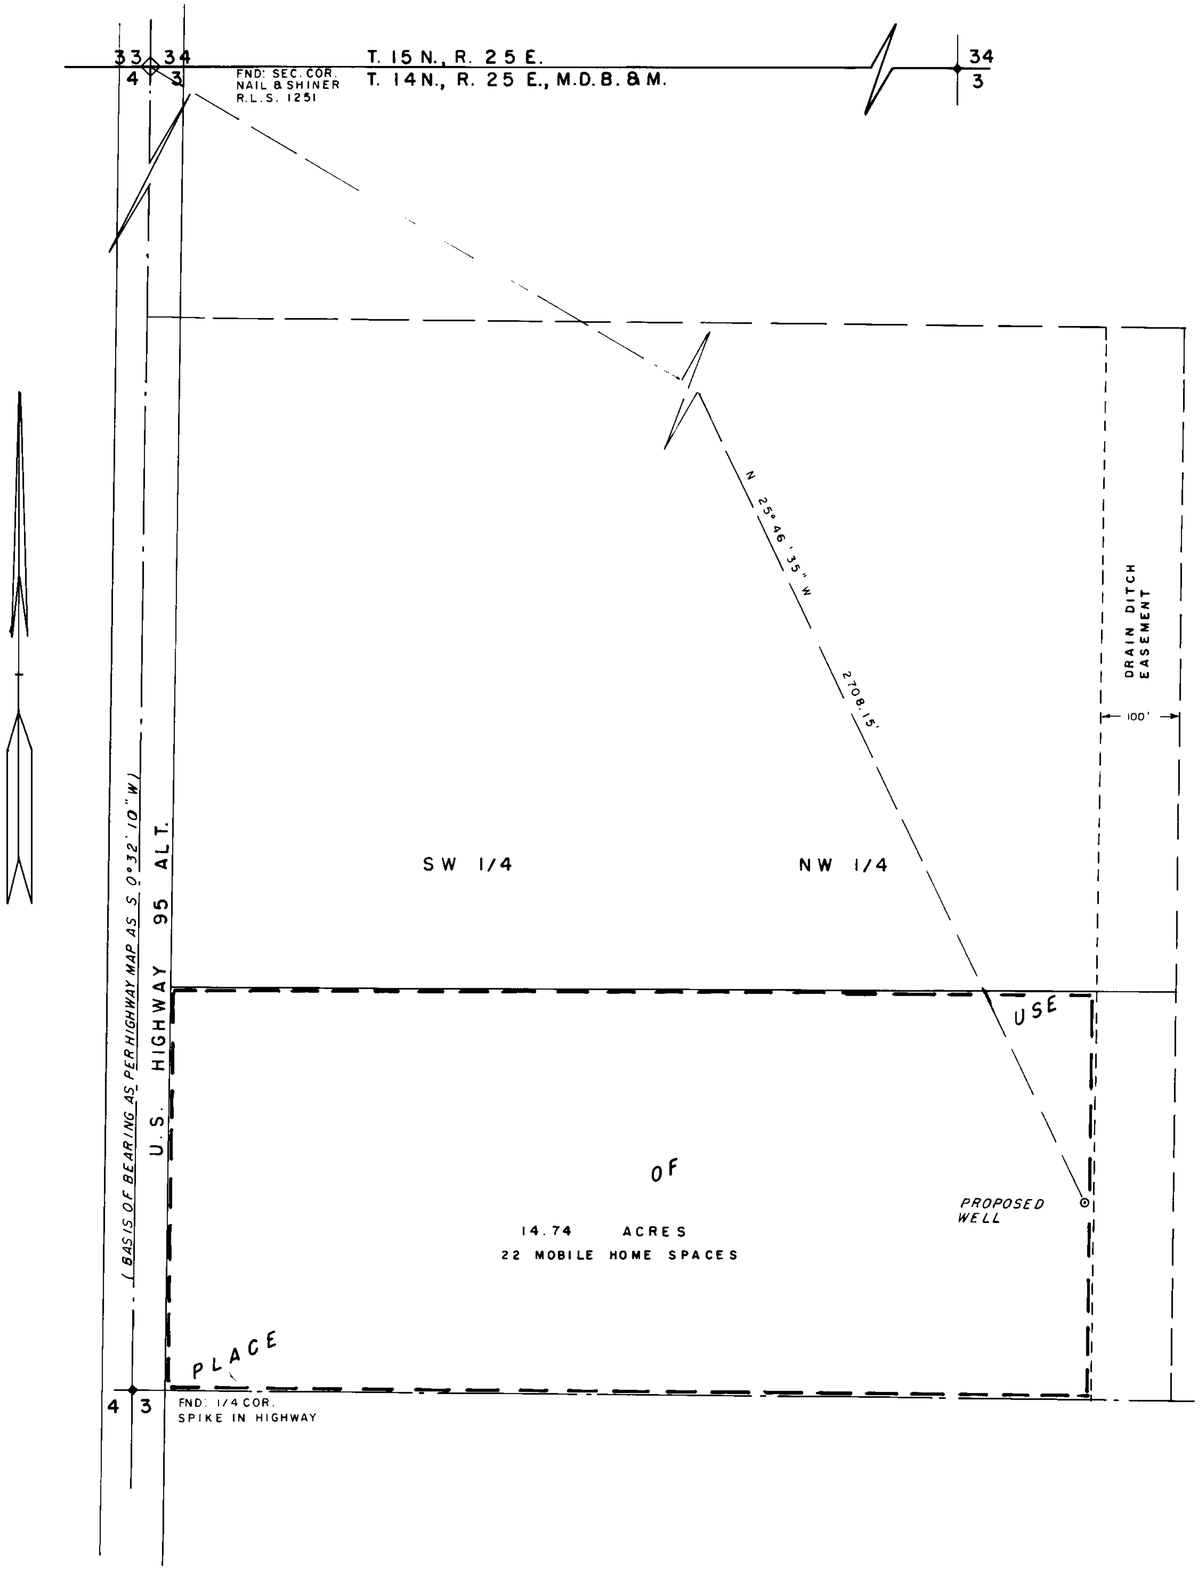

STATE of NEVADA }
CARSON CITY } s. s.

I, Walter G. Reid, being first duly sworn, depose and say that this map consisting of one sheet, has been correctly drawn to the designated scale from field notes of a survey made by me on the 5th. day of February, 1982; that it truly and correctly represents the proposed location and extent of the works used to divert water from an underground source in Lyon County, by Angelo Pecorilla for commercial & domestic purposes. That the proposed point of diversion, the approximate location and size of the diverting conduit, all reservoirs or basins, the location and names of all other works which will cross or connect with the proposed works, and the boundary of all lands, showing by 40-acre subdivisions the area and place of use are fully and correctly designated thereon.

Walter G. Reid
State Water Right Surveyor

Subscribed and sworn to before me this 11th day of February, 1982.

Donna Jean Linetti

SCALE: 1" = 100'

0 25 50 100 200 300 400 500

FILED
MAY 1982
STATE ENGINEER'S OFFICE

'82 FEB 11 P2:34
STATE ENGINEER'S OFFICE

45323

MAP
TO ACCOMPANY APPLICATION
TO APPROPRIATE WATER FOR
COMMERCIAL AND DOMESTIC
BY ANGELO PECORILLA
FROM UNDERGROUND SOURCE

45323