Basis Of Bearings
The South Line Of The South West ¼ Of Section 15, T.13N, R.18E., As Shown On Parcel Map For Round Hill, L.T.D, Recorded In The Official Records Of Douglas County, Nevada, Sept. 20, 1979, Document No. 36418.

SCALE 1" = 600'

T. 13 N. R. 18 E. M.D.M.

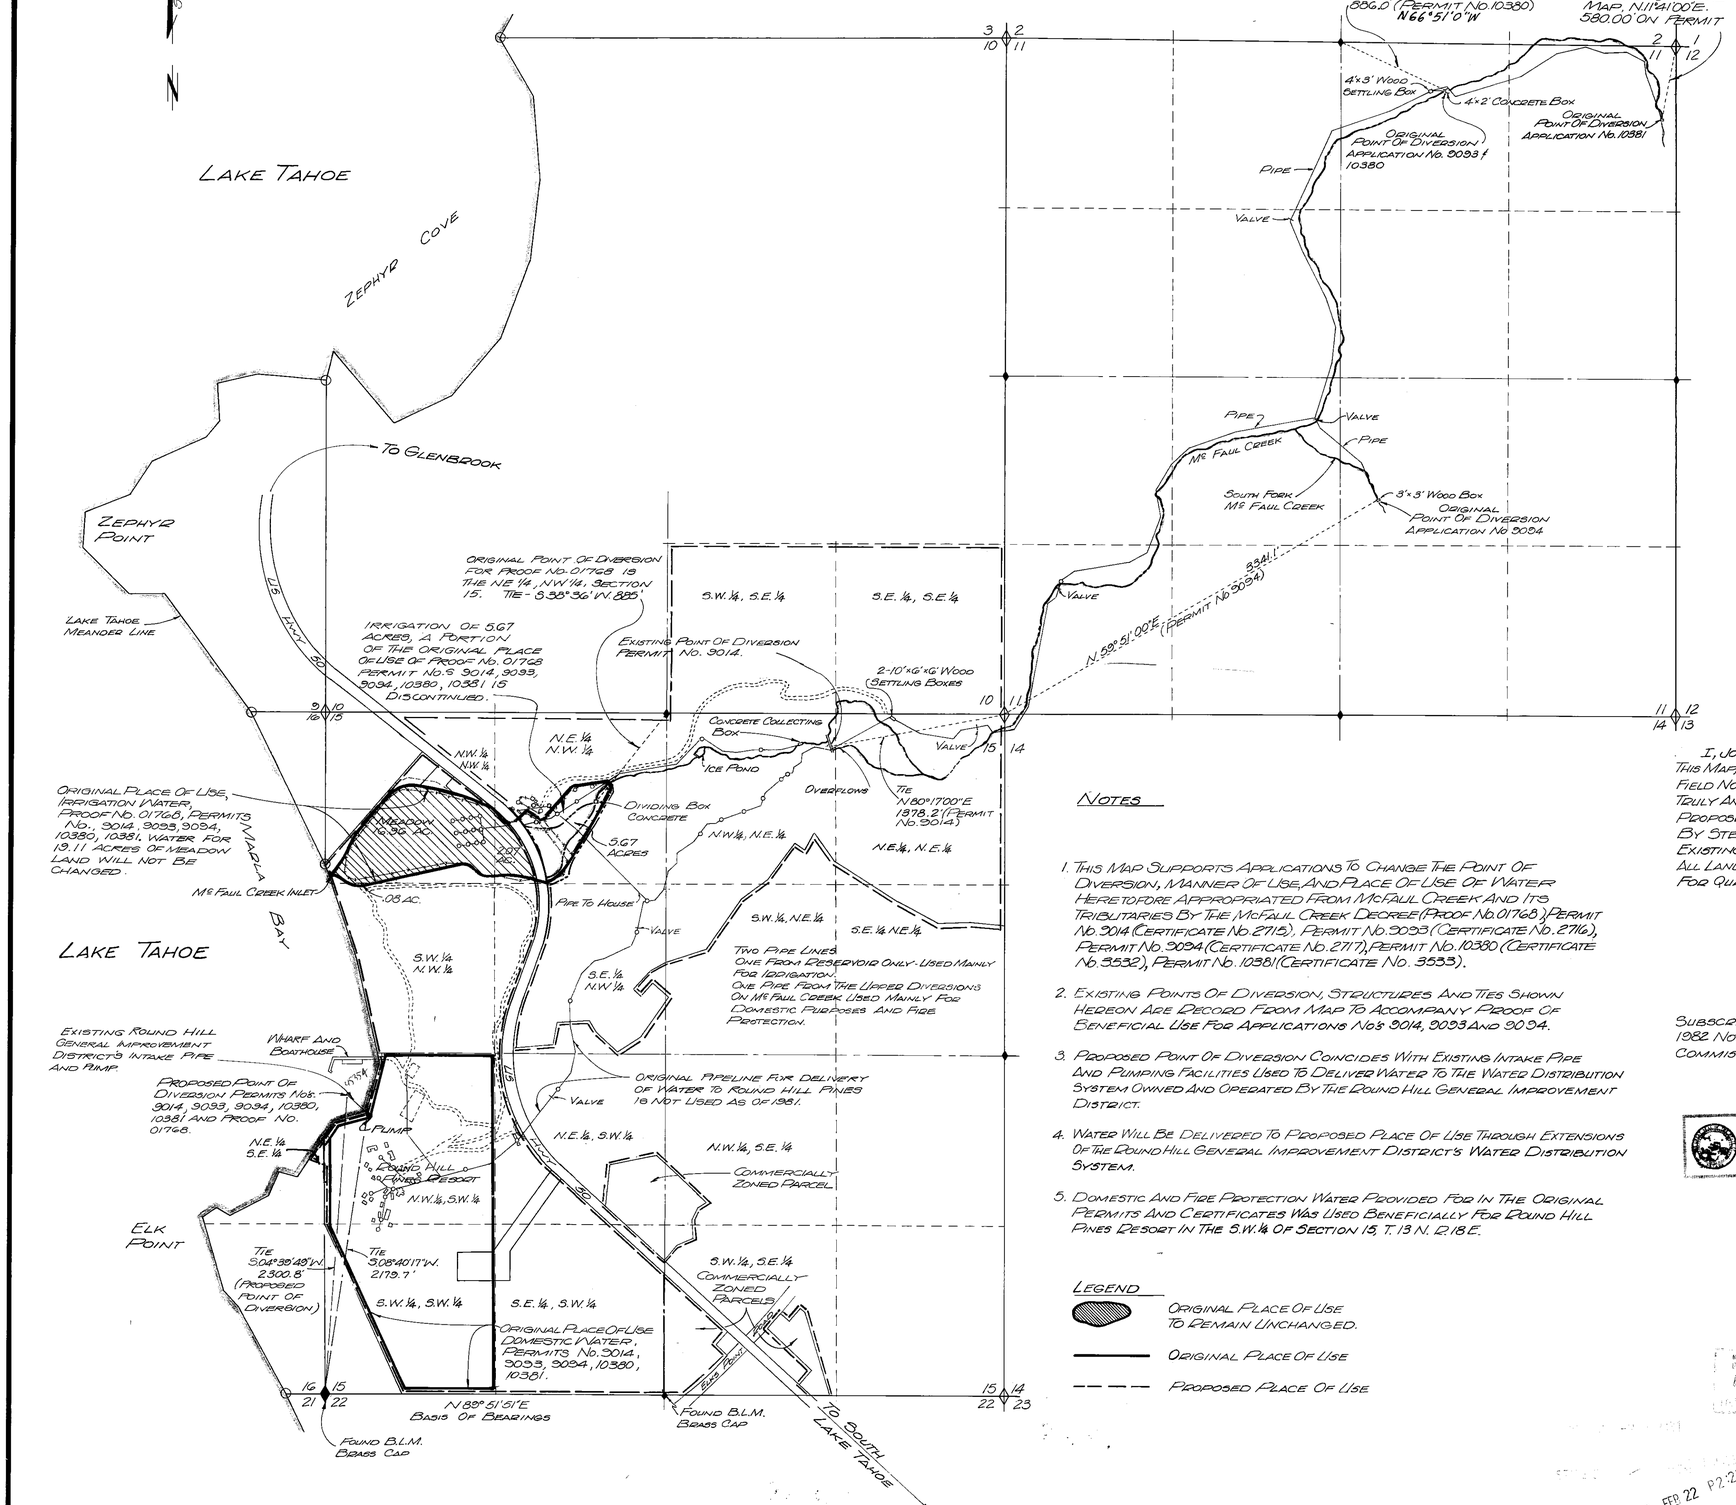

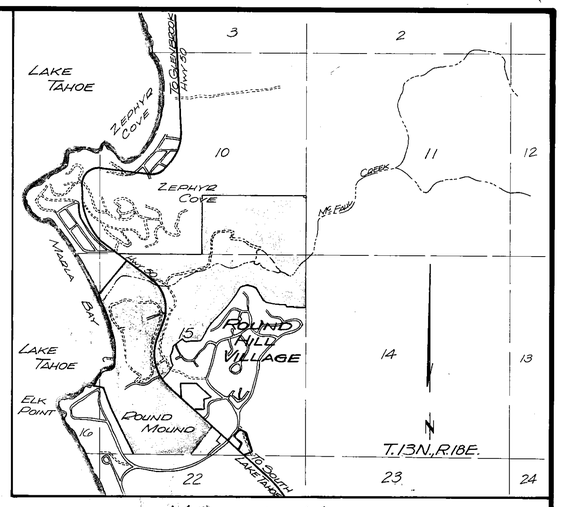

VICINITY MAP
No Scale

Notes

1. This Map Supports Applications To Change The Point Of Diversion, Manner Of Use, And Place Of Use Of Water Heretofore Appropriated From McFaul Creek And Its Tributaries By The McFaul Creek Decree (Proof No. 01768), Permit No. 9014 (Certificate No. 2715), Permit No. 9093 (Certificate No. 2716), Permit No. 9094 (Certificate No. 2717), Permit No. 10380 (Certificate No. 3532), Permit No. 10381 (Certificate No. 3533).
2. Existing Points Of Diversion, Structures And Ties Shown Hereon Are Record From Map To Accompany Proof Of Beneficial Use For Applications No's 9014, 9093 And 9094.
3. Proposed Point Of Diversion Coincides With Existing Intake Pipe And Pumping Facilities Used To Deliver Water To The Water Distribution System Owned And Operated By The Round Hill General Improvement District.
4. Water Will Be Delivered To Proposed Place Of Use Through Extensions Of The Round Hill General Improvement District's Water Distribution System.
5. Domestic And Fire Protection Water Provided For In The Original Permits And Certificates Was Used Beneficially For Round Hill Pines Resort In The S.W. ¼ Of Section 15, T.13 N. R.18 E.

Legend

- Original Place Of Use To Remain Unchanged.
- Original Place Of Use
- Proposed Place Of Use

I, John J. Welsh, Being First Duly Sworn, Depose And Say That This Map Consisting Of One Sheet, Has Been Correctly Drawn From Field Notes Of Survey Made By Me On March 17, 1981, That It Truly And Correctly Depresents The Location And Extent Of Works Proposed To Divert Water From Lake Tahoe In Douglas County, Nevada, By Stephen H. Bourne, For Quasi-Municipal Purposes. That The Existing And Purposed Points Of Diversion, And The Boundary Of All Land, Shown By 40 Acre Subdivisions Where Water Will Be Supplied For Quasi-Municipal Use, Are Fully And Correctly Designated Hereon.

John J. Welsh
State Water Rights Surveyor No 642

Subscribed To And Sworn To Before Me This 23rd Day Of July 1982 Notary Public In And For Washoe County, Nevada My Commission Expires March 12, 1986

Frances A. Bridgeman
Notary Public

FRANCES A. BRIDGEMAN
Notary Public - State of Nevada
Appointment Recorded in Washoe County
MY APPOINTMENT EXPIRES MAR. 12, 1986

0 300 600 1200 2400
Scale 1" = 600'

45354-59

RECEIVED AUG 1 1982 STATE ENGINEER'S OFFICE

'82 FEB 22 P2:23
STATE ENGINEER'S OFFICE

Map To Accompany Applications To Change Point Of Diversion, Manner Of Use And Place Of Use Of A Portion Of The Public Waters Of The State Of Nevada, Heretofore Appropriated From McFaul Creek And Its Tributaries. Applicant, Stephen H. Bourne, Successor In Rights To Arthur K. Bourne

Prepared by: SHARP, KRATER & ASSOCIATES, INC.
3195 MILL STREET
RENO, NEVADA 89502

Job No. 5780-20

SHEET 1 OF 1

76382 76381 76380 76379 (71348 THRU 71353) 67317 64655 63600 63444 63443 45359 45358 45357 45356 45355 45354