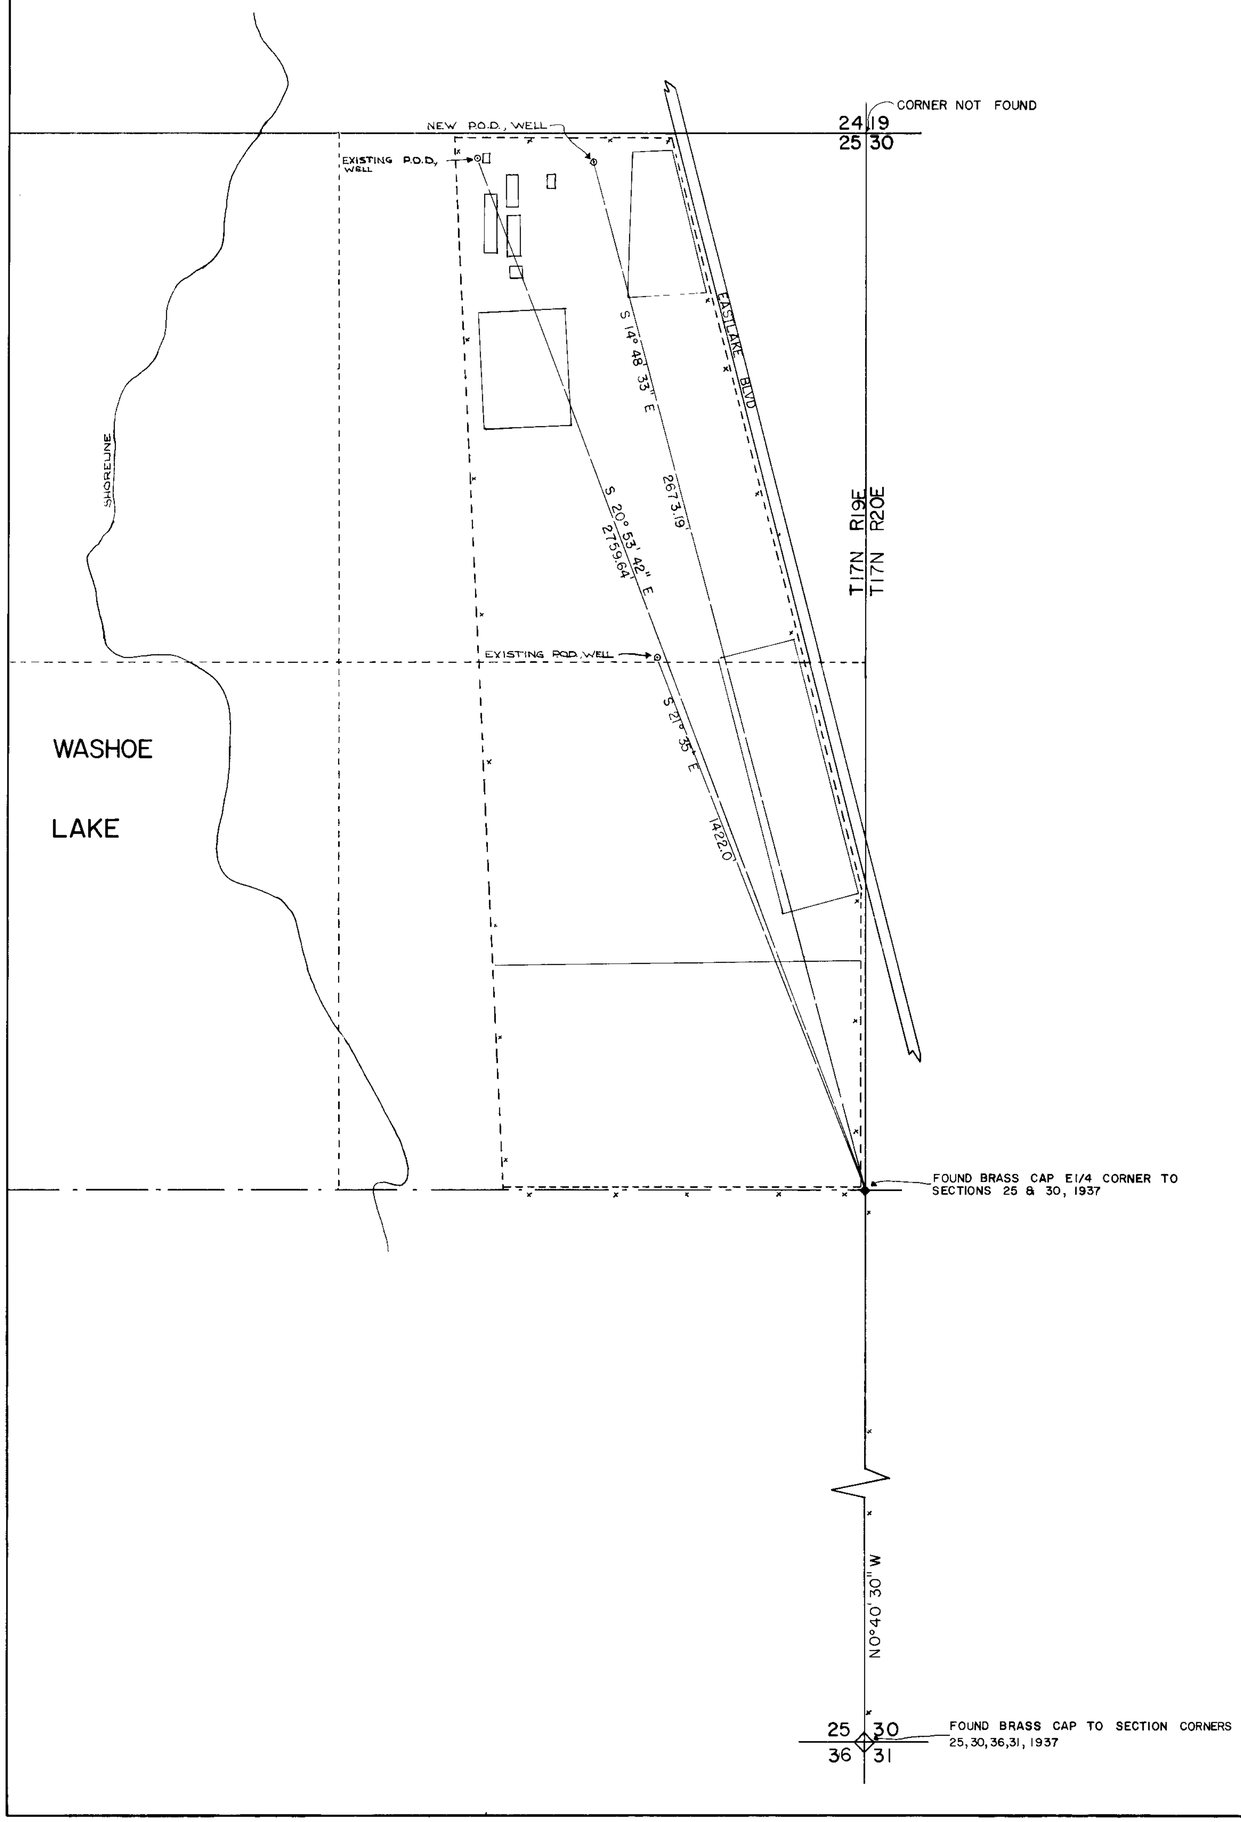

STATE OF NEVADA }
COUNTY OF WASHOE } SS

I, GERALD W. HEISKANEN, BEING FIRST DULY SWORN, DEPOSE AND SAY THAT THIS MAP CONSISTING OF ONE SHEET, HAS BEEN CORRECTLY DRAWN TO THE DESIGNATED SCALE FROM FIELD NOTES OF A SURVEY MADE BY ME ON THE SIXTEENTH DAY OF JUNE, 1982, THAT IT TRULY AND CORRECTLY REPRESENTS THE PROPOSED LOCATION AND EXTENT OF THE WORKS USED TO DIVERT WATER FROM AN UNDERGROUND SOURCE IN WASHOE COUNTY BY THE NEVADA DIVISION OF FORESTRY FOR IRRIGATION AND DOMESTIC PURPOSES. THAT THE PROPOSED POINT OF DIVERSION, THE APPROXIMATE LOCATION AND SIZE OF THE DIVERTING CHANNELS, ALL RESERVIORS OR BASINS, THE LOCATIONS AND NAMES OF ALL OTHER WORKS WHICH WILL CROSS OR CONNECT WITH THE PROPOSED WORKS, AND THE BOUNDARY OF ALL LANDS, SHOWING BY 40 ACRE SUBDIVISIONS, THE AREAS WHERE THE APPLIED FOR WATER WILL BE UTILIZED ARE FULLY AND CORRECTLY DESIGNATED HERE ON.

Gerald W. Heiskanen
GERALD W. HEISKANEN
STATE WATER RIGHT SURVEYOR NO. 596

SUBSCRIBED AND SWORN TO BEFORE ME THIS 24TH DAY OF JUNE, 1982.
NOTARY PUBLIC IN AND FOR CARSON CITY, NEVADA.
Leticia Johnson
LETICIA JOHNSON

LETICIA JOHNSON
Notary Public State of Nevada
Carson City
My Appointment Expires Feb 25, 1985

BASIS OF BEARING:

East line of Section 25
T17 N R19E MDB&M N 0° 40' 30" W

SOURCE: Map filed under application NO. 35330

0 100 200 600 1000
SCALE: 1" = 200'

12378

FILED

MAP

TO ACCOMPANY APPLICATION TO CHANGE POINT OF DIVERSION FOR THE BALANCE OF THE WATER RIGHTS UNDER PERMIT NO. 27106 FOR IRRIGATION AND DOMESTIC BY THE NEVADA DIVISION OF FORESTRY FROM AN UNDERGROUND SOURCE.

JUNE 1982

45398