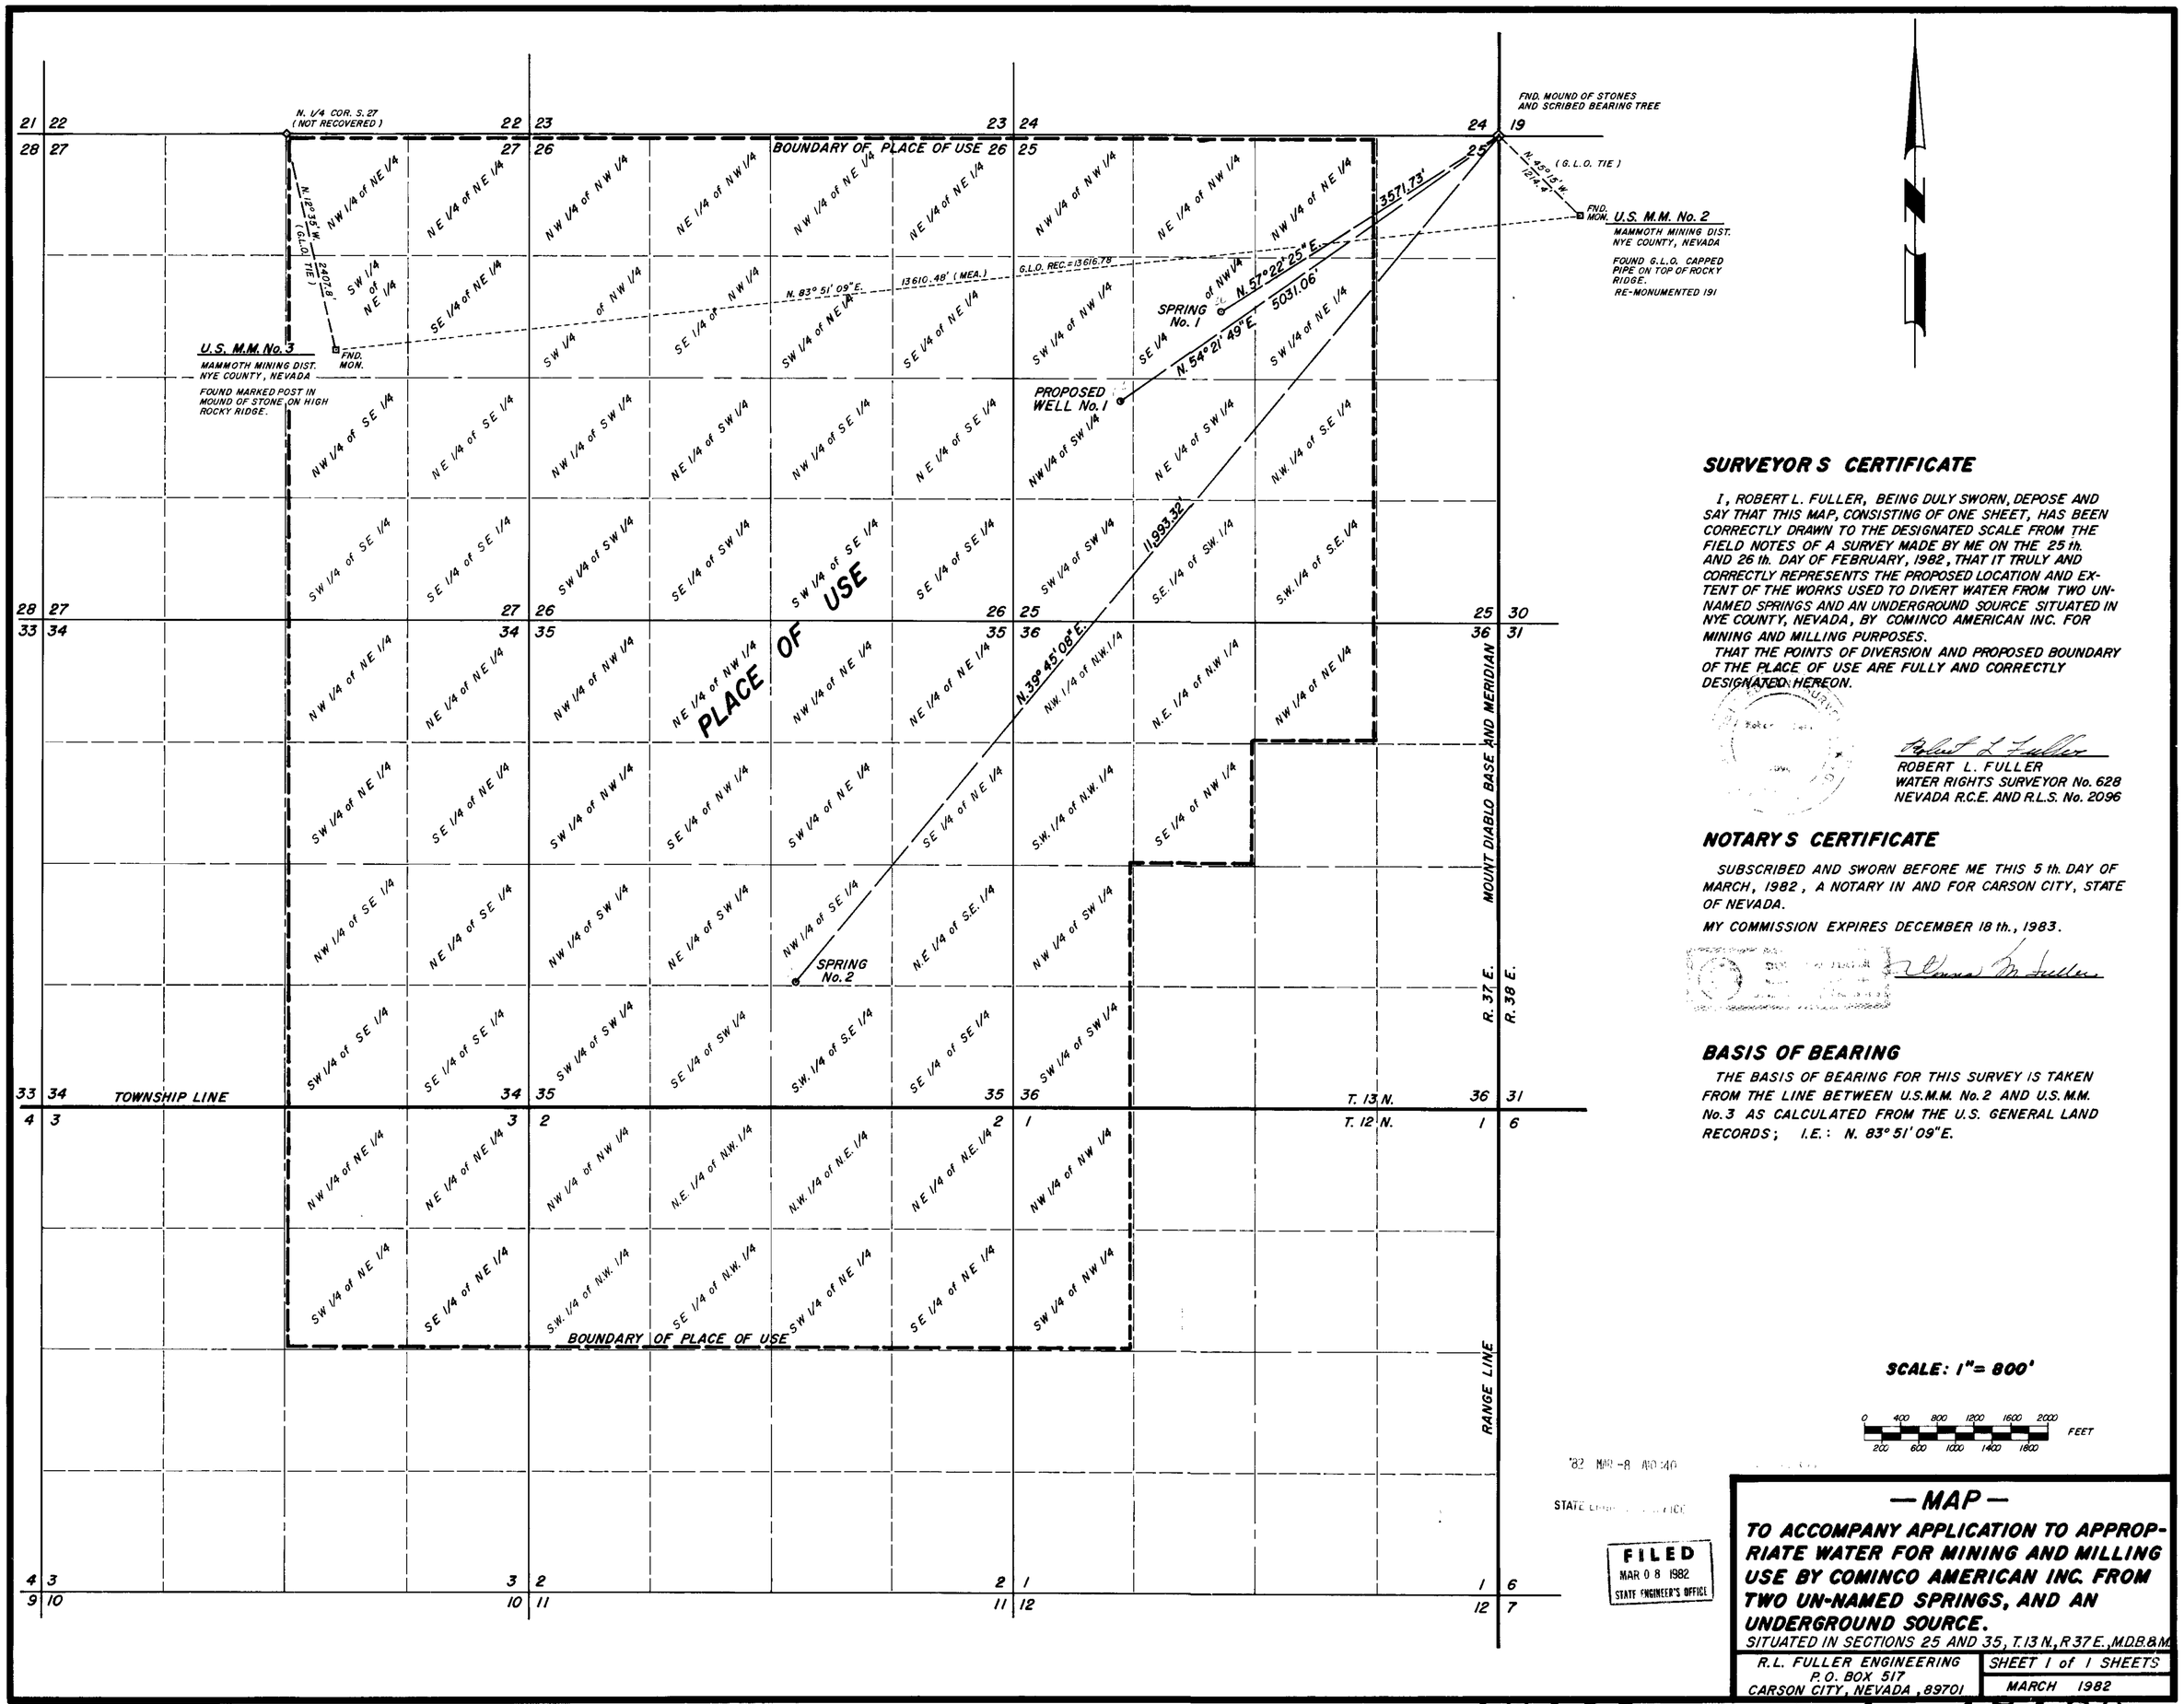

SURVEYOR'S CERTIFICATE

I, ROBERT L. FULLER, BEING DULY SWORN, DEPOSE AND SAY THAT THIS MAP, CONSISTING OF ONE SHEET, HAS BEEN CORRECTLY DRAWN TO THE DESIGNATED SCALE FROM THE FIELD NOTES OF A SURVEY MADE BY ME ON THE 25 th. AND 26 th. DAY OF FEBRUARY, 1982, THAT IT TRULY AND CORRECTLY REPRESENTS THE PROPOSED LOCATION AND EXTENT OF THE WORKS USED TO DIVERT WATER FROM TWO UN-NAMED SPRINGS AND AN UNDERGROUND SOURCE SITUATED IN NYE COUNTY, NEVADA, BY COMINCO AMERICAN INC. FOR MINING AND MILLING PURPOSES.

THAT THE POINTS OF DIVERSION AND PROPOSED BOUNDARY OF THE PLACE OF USE ARE FULLY AND CORRECTLY DESIGNATED HEREON.

ROBERT L. FULLER
WATER RIGHTS SURVEYOR No. 628
NEVADA R.C.E. AND R.L.S. No. 2096

NOTARY'S CERTIFICATE

SUBSCRIBED AND SWORN BEFORE ME THIS 5 th. DAY OF MARCH, 1982, A NOTARY IN AND FOR CARSON CITY, STATE OF NEVADA.

MY COMMISSION EXPIRES DECEMBER 18 th., 1983.

BASIS OF BEARING

THE BASIS OF BEARING FOR THIS SURVEY IS TAKEN FROM THE LINE BETWEEN U.S.M.M. No. 2 AND U.S. M.M. No. 3 AS CALCULATED FROM THE U.S. GENERAL LAND RECORDS; I.E.: N. 83° 51' 09" E.

SCALE: 1" = 800'

0 400 800 1200 1600 2000 FEET
200 600 1000 1400 1800

'82 MAR -8 AM 10:40
STATE ENGINEER'S OFFICE

FILED
MAR 0 8 1982
STATE ENGINEER'S OFFICE

— MAP —

TO ACCOMPANY APPLICATION TO APPROPRIATE WATER FOR MINING AND MILLING USE BY COMINCO AMERICAN INC. FROM TWO UN-NAMED SPRINGS, AND AN UNDERGROUND SOURCE.

SITUATED IN SECTIONS 25 AND 35, T. 13 N., R 37 E., M.D.B.&M.

R.L. FULLER ENGINEERING P.O. BOX 517 CARSON CITY, NEVADA, 89701	SHEET 1 of 1 SHEETS MARCH 1982