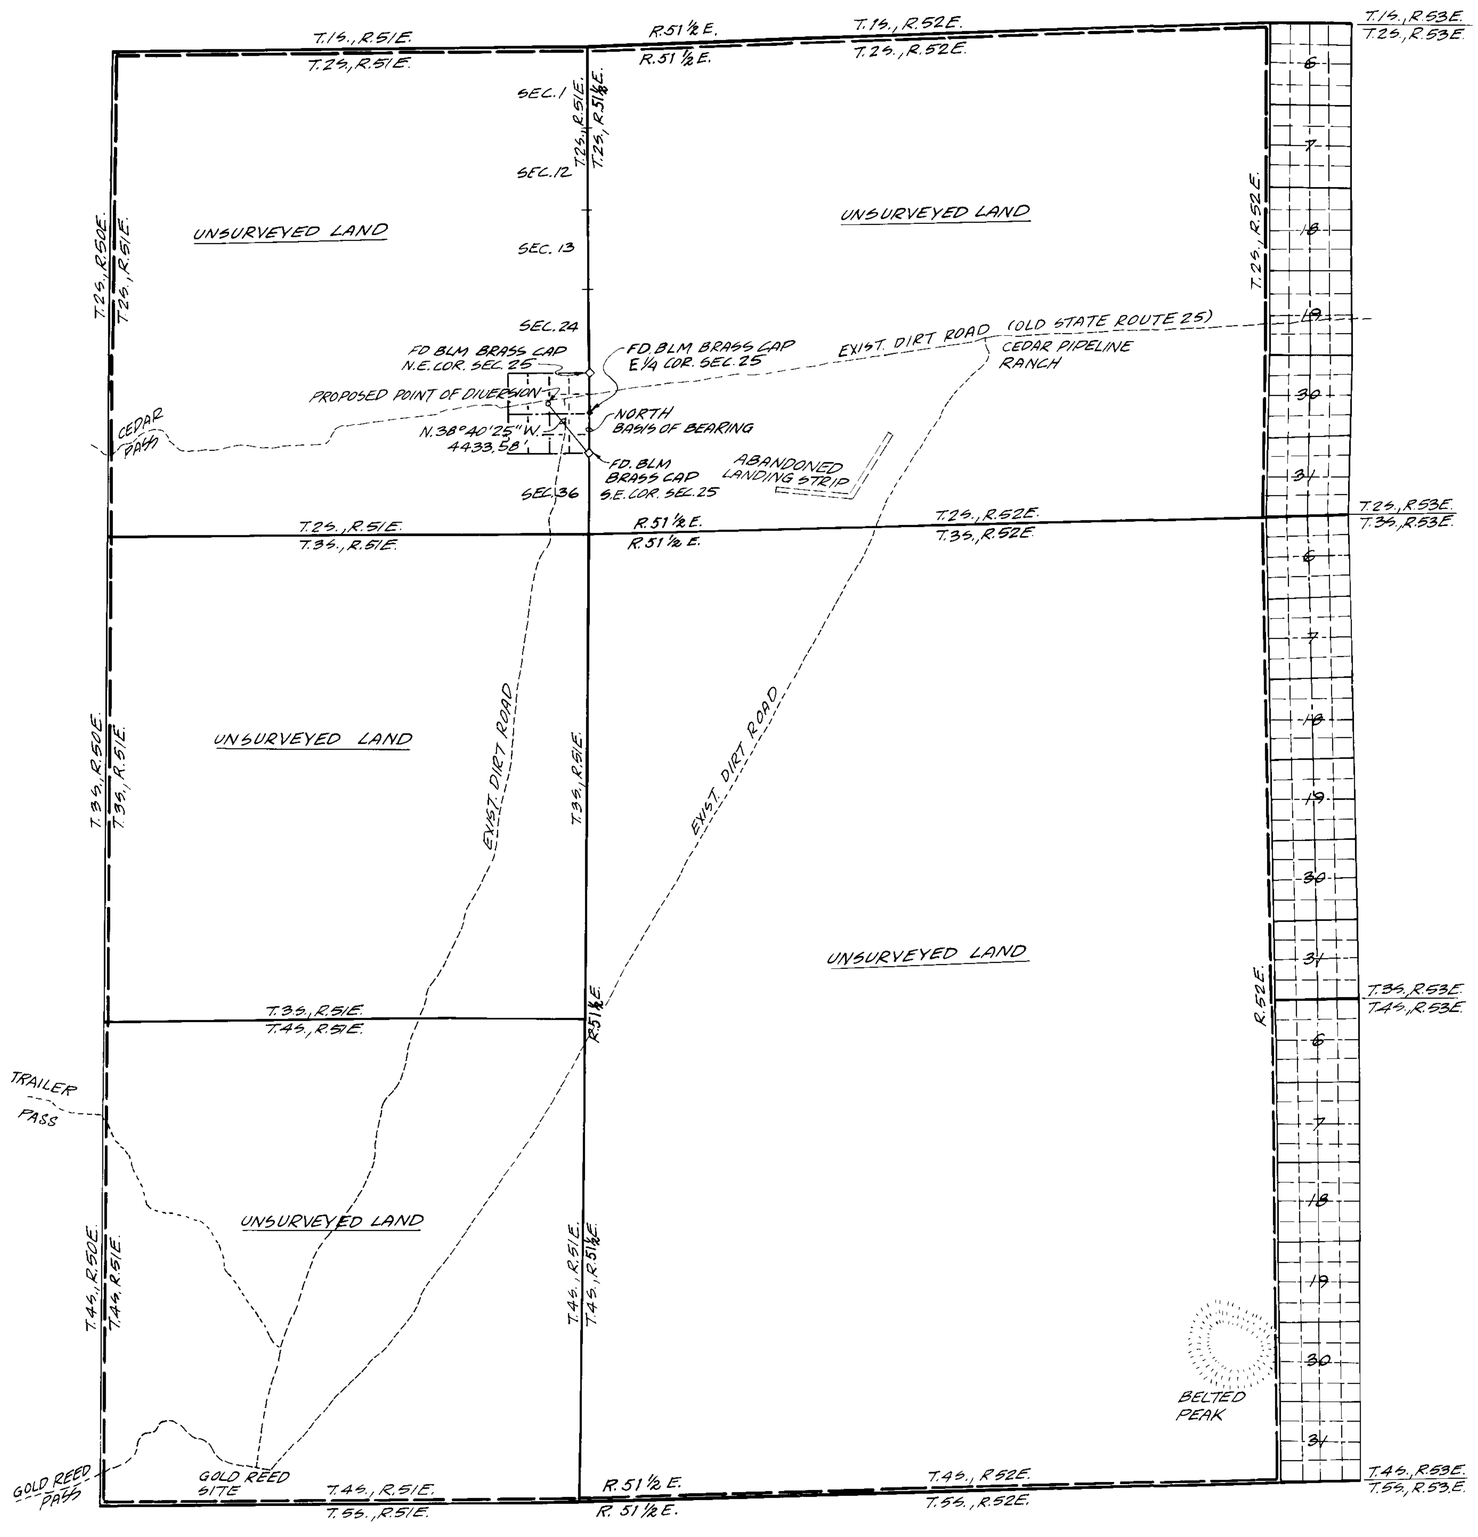

NOTE

BASIS OF BEARING: NORTH, EAST LINE OF THE SOUTHEAST 1/4 OF SECTION 25, T.25., R.51E., M.D.B.&M. AS SHOWN IN DEPENDENT RESURVEY PLAT BY THE DEPARTMENT OF THE INTERIOR, BUREAU OF LAND MANAGEMENT DATED APRIL 8, 1976.

STATE OF NEVADA }
COUNTY OF CLARK } SS

I, JAMES T. ANSPACH, BEING FIRST DULY SWORN DEPOSE AND SAY THAT THIS MAP CONSISTING OF ONE SHEET, HAS BEEN CORRECTLY DRAWN TO THE DESIGNATED SCALE FROM FIELD NOTES OF A SURVEY MADE BY ME ON THE 17TH DAY OF MARCH, 1982; THAT IT TRULY AND CORRECTLY REPRESENTS THE PROPOSED LOCATION AND EXTENT OF THE WORKS USED TO DIVERT WATER FROM AN UNDERGROUND SOURCE IN NYE COUNTY BY THE UNITED STATES AIR FORCE FOR COMMERCIAL (CONSTRUCTION AND DUST CONTROL) AND DOMESTIC PURPOSES AND THE BOUNDARIES OF THE LANDS EMBODIED IN THE TRACT OWNED OR CONTROLLED BY THE APPLICANT AND UPON WHICH IT IS PROPOSED TO USE THE WATER APPLIED FOR, ARE CORRECTLY DESIGNATED THEREON.

James T. Anspach
STATE WATER RIGHT SURVEYOR NO. 563

SUBSCRIBED AND SWORN TO BEFORE ME THIS 23RD DAY OF MARCH, 1982.
Phyllis J. Knight
NOTARY PUBLIC IN AND FOR CLARK CO., NEVADA

PHYLLIS J. KNIGHT
Notary Public-State of Nevada
COUNTY OF CLARK
My Appointment Expires June 20, 1984

1 INCH = 1 MILE
3000 0 3000 6000 9000 12000 15000 18000 21000
SCALE IN FEET

FILED
JUN 18 1982
STATE ENGINEER'S OFFICE

45467

MAP TO ACCOMPANY APPLICATION
TO
APPROPRIATE WATER
FOR
COMMERCIAL (CONSTRUCTION AND DUST CONTROL)
AND
DOMESTIC USE
BY
UNITED STATES AIR FORCE
FROM
UNDERGROUND SOURCE
NYE COUNTY, NEVADA

45467