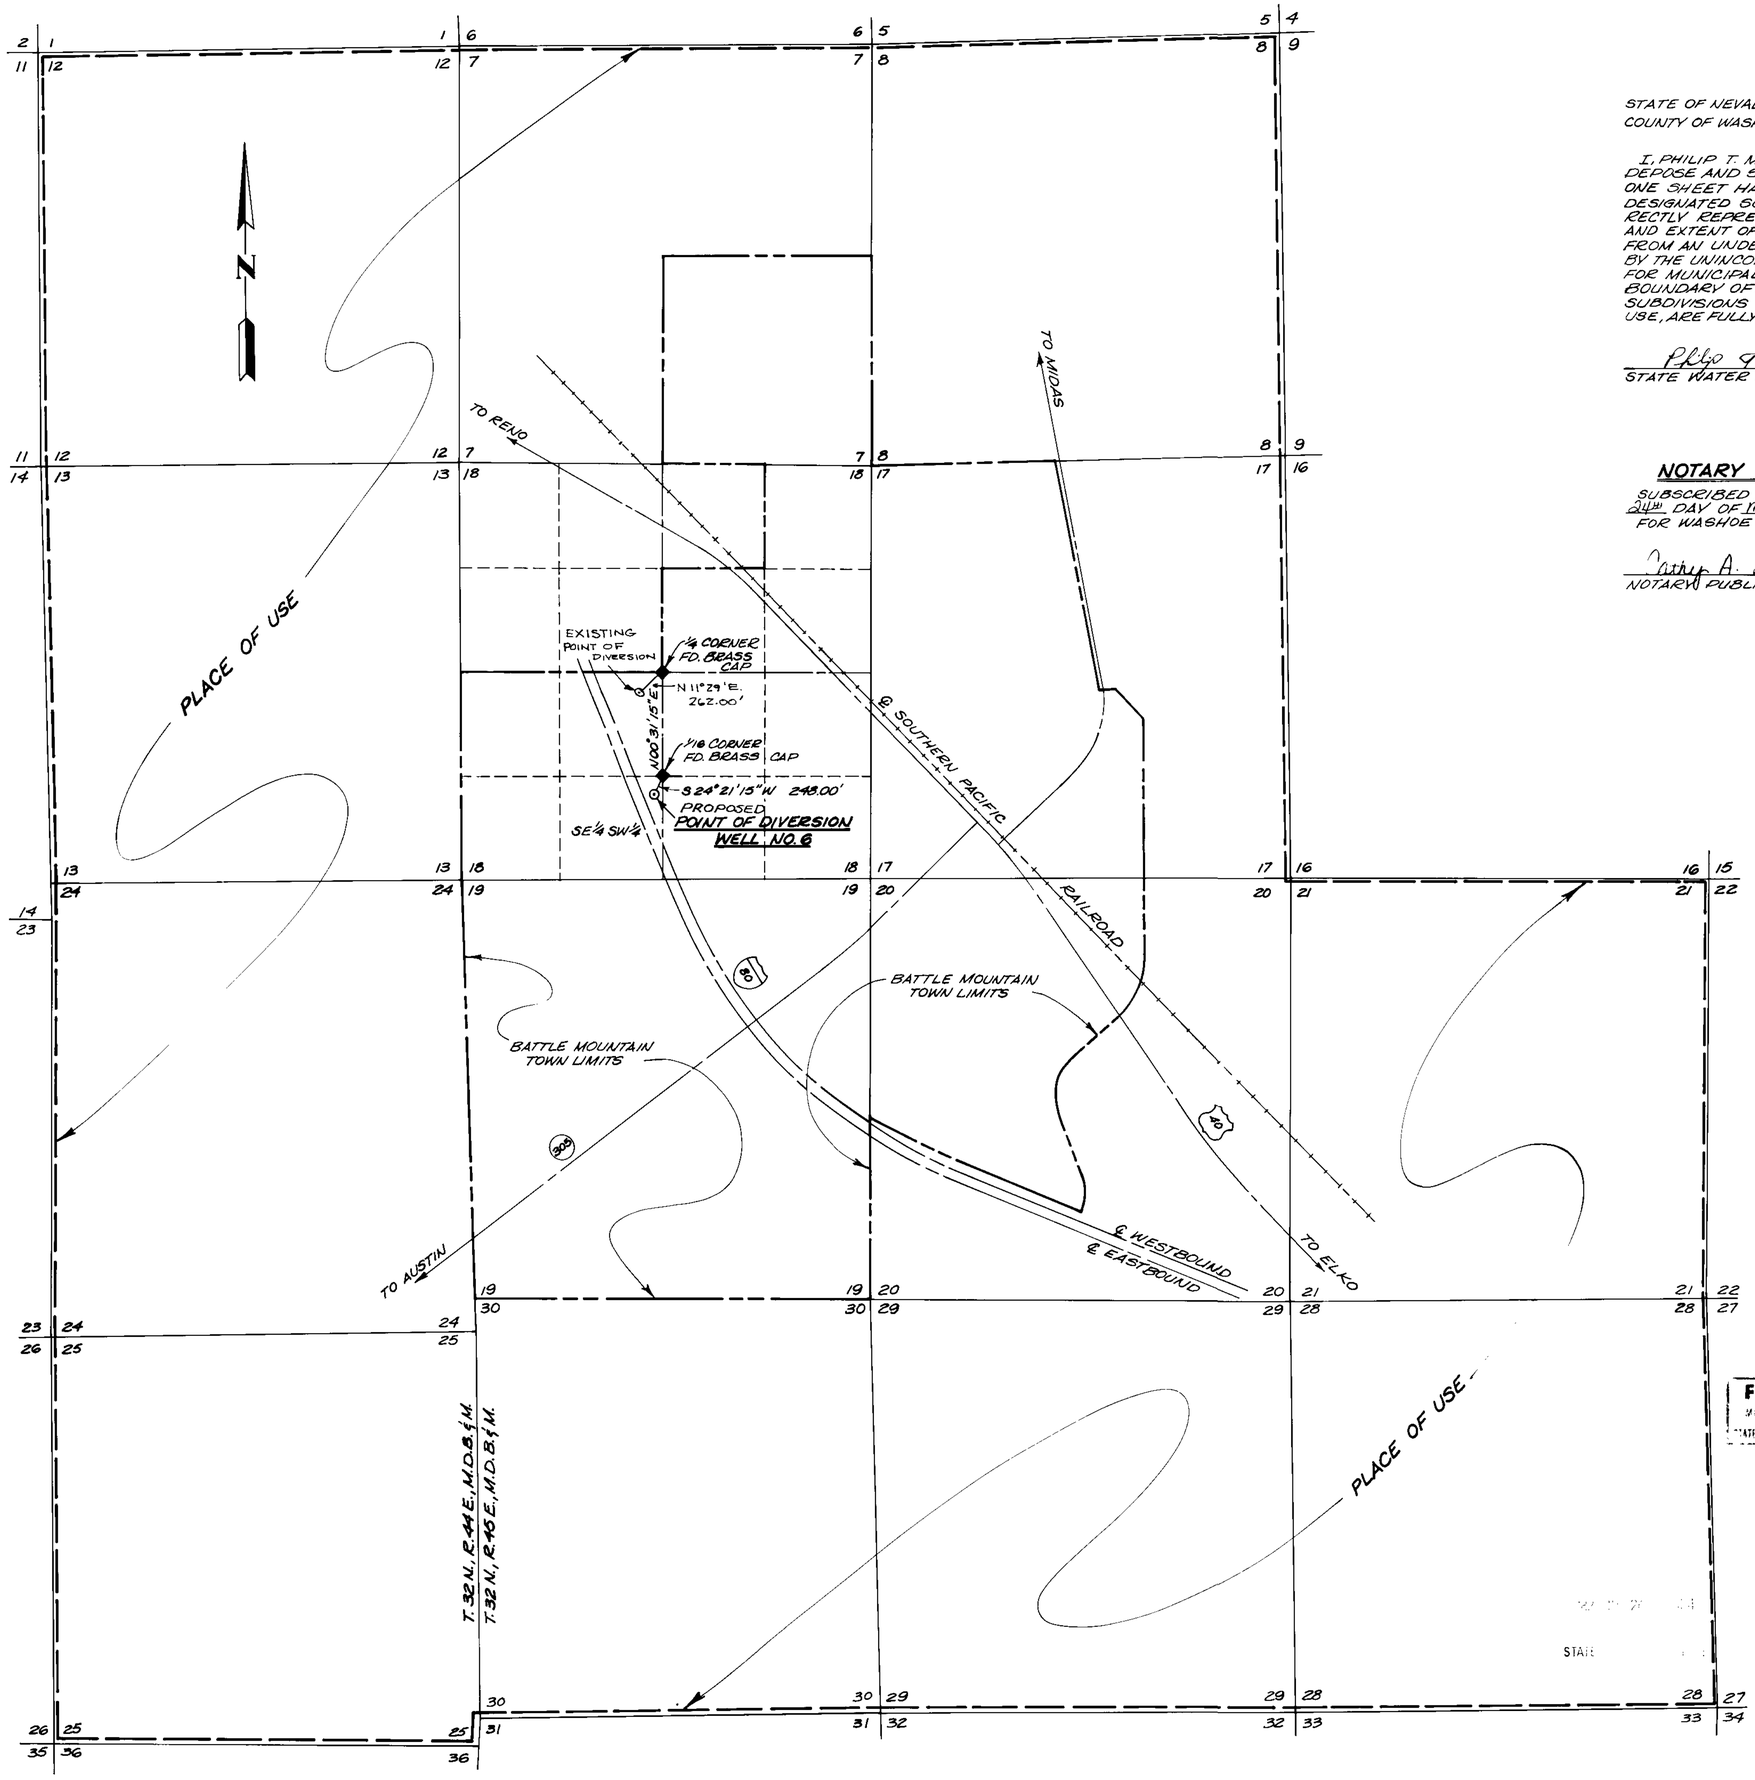

STATE OF NEVADA
COUNTY OF WASHOE } S.S.

I, PHILIP T. MARSHALL, BEING FIRST DULY SWORN, DEPOSE AND SAY THAT THIS MAP, CONSISTING OF ONE SHEET HAS BEEN CORRECTLY DRAWN TO THE DESIGNATED SCALE AND THAT IT TRULY AND CORRECTLY REPRESENTS THE PROPOSED LOCATION AND EXTENT OF THE WORKS USED TO DIVERT WATER FROM AN UNDERGROUND SOURCE IN LANDER COUNTY BY THE UNINCORPORATED TOWN OF BATTLE MOUNTAIN FOR MUNICIPAL PURPOSES. THAT THE PROPOSED BOUNDARY OF ALL LANDS, SHOWING BY 40 ACRE SUBDIVISIONS THE AREAS PROPOSED AS PLACE OF USE, ARE FULLY AND CORRECTLY DESIGNATED THEREON.

Philip T. Marshall
STATE WATER RIGHT SURVEYOR NO. 541

NOTARY PUBLIC CERTIFICATE

SUBSCRIBED AND SWORN TO BEFORE ME THIS 24th DAY OF March, 1982. NOTARY PUBLIC IN AND FOR WASHOE COUNTY, NEVADA.

Patty A. Garrett
NOTARY PUBLIC

BASIS OF BEARINGS

BROYLES RANCH SUBDIVISION UNIT NO. 4, FILE NO. 78785, RECORDED IN BOOK 193, PAGE 204, OFFICIAL LANDER COUNTY RECORDS.

13464 9-16-92

FILED
STATE ENGINEER'S OFFICE

0 1000 2000 3000 4000 5000
SCALE: 1" = 1000'

MAP
TO ACCOMPANY APPLICATION TO CHANGE POINT OF DIVERSION OF EXISTING WATER RIGHTS FOR MUNICIPAL PURPOSES

BY THE
UNINCORPORATED TOWN OF
BATTLE MOUNTAIN
FROM AN UNDERGROUND SOURCE

CONSULTING ENGINEERING SERVICES, INC.
1475 TERMINAL WAY
RENO, NEVADA 89502 PROJ. NO. 2020

45469