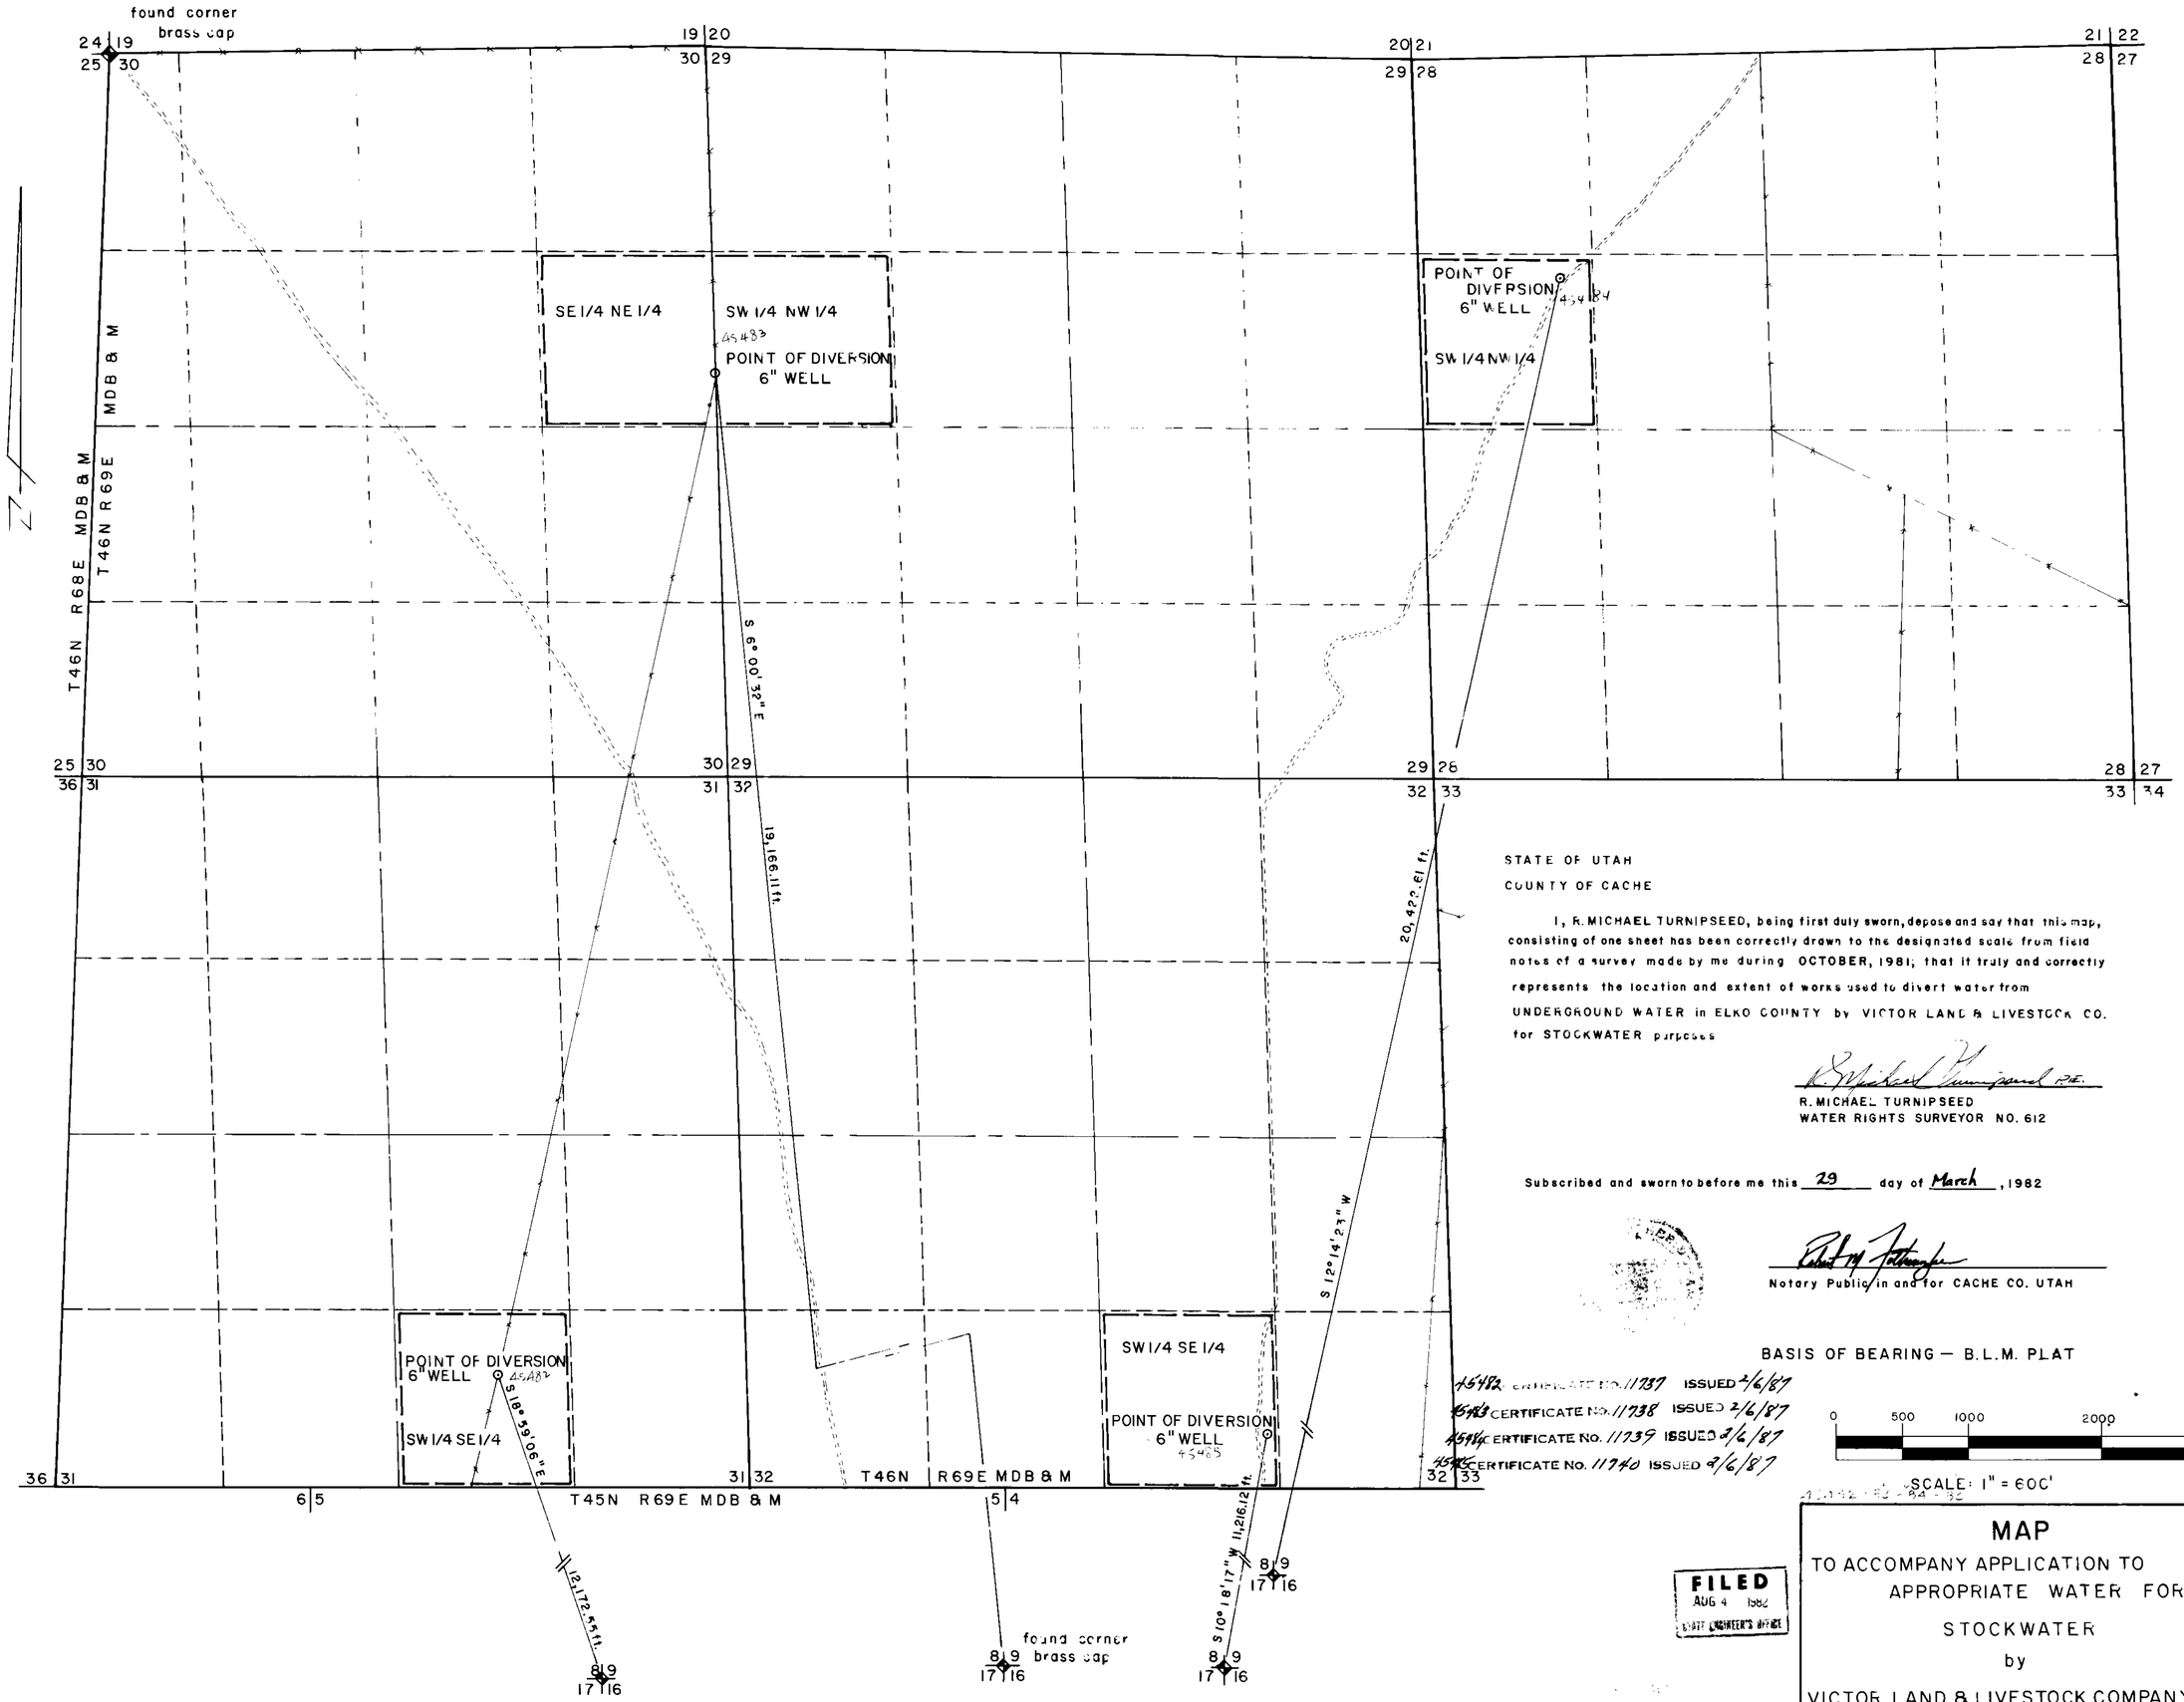


STATE OF UTAH
COUNTY OF CACHE

I, R. MICHAEL TURNIPSEED, being first duly sworn, depose and say that this map, consisting of one sheet has been correctly drawn to the designated scale from field notes of a survey made by me during OCTOBER, 1981; that it truly and correctly represents the location and extent of works used to divert water from UNDERGROUND WATER in ELKO COUNTY by VICTOR LAND & LIVESTOCK CO. for STOCKWATER purposes

R. Michael Turnipseed P.E.
R. MICHAEL TURNIPSEED
WATER RIGHTS SURVEYOR NO. 612

Subscribed and sworn to before me this 29 day of March, 1982

Robert M. Fotheringham
Notary Public in and for CACHE CO. UTAH

BASIS OF BEARING — B.L.M. PLAT

45482 CERTIFICATE NO. 11737 ISSUED 2/6/87
45483 CERTIFICATE NO. 11738 ISSUED 2/6/87
45484 CERTIFICATE NO. 11739 ISSUED 2/6/87
45485 CERTIFICATE NO. 11740 ISSUED 2/6/87

0 500 1000 2000 3000
SCALE: 1" = 600'

FILED
AUG 4 1982
STATE ENGINEER'S OFFICE

# MAP

TO ACCOMPANY APPLICATION TO
APPROPRIATE WATER FOR
STOCKWATER
by
VICTOR LAND & LIVESTOCK COMPANY

45485 45484 45483 45482