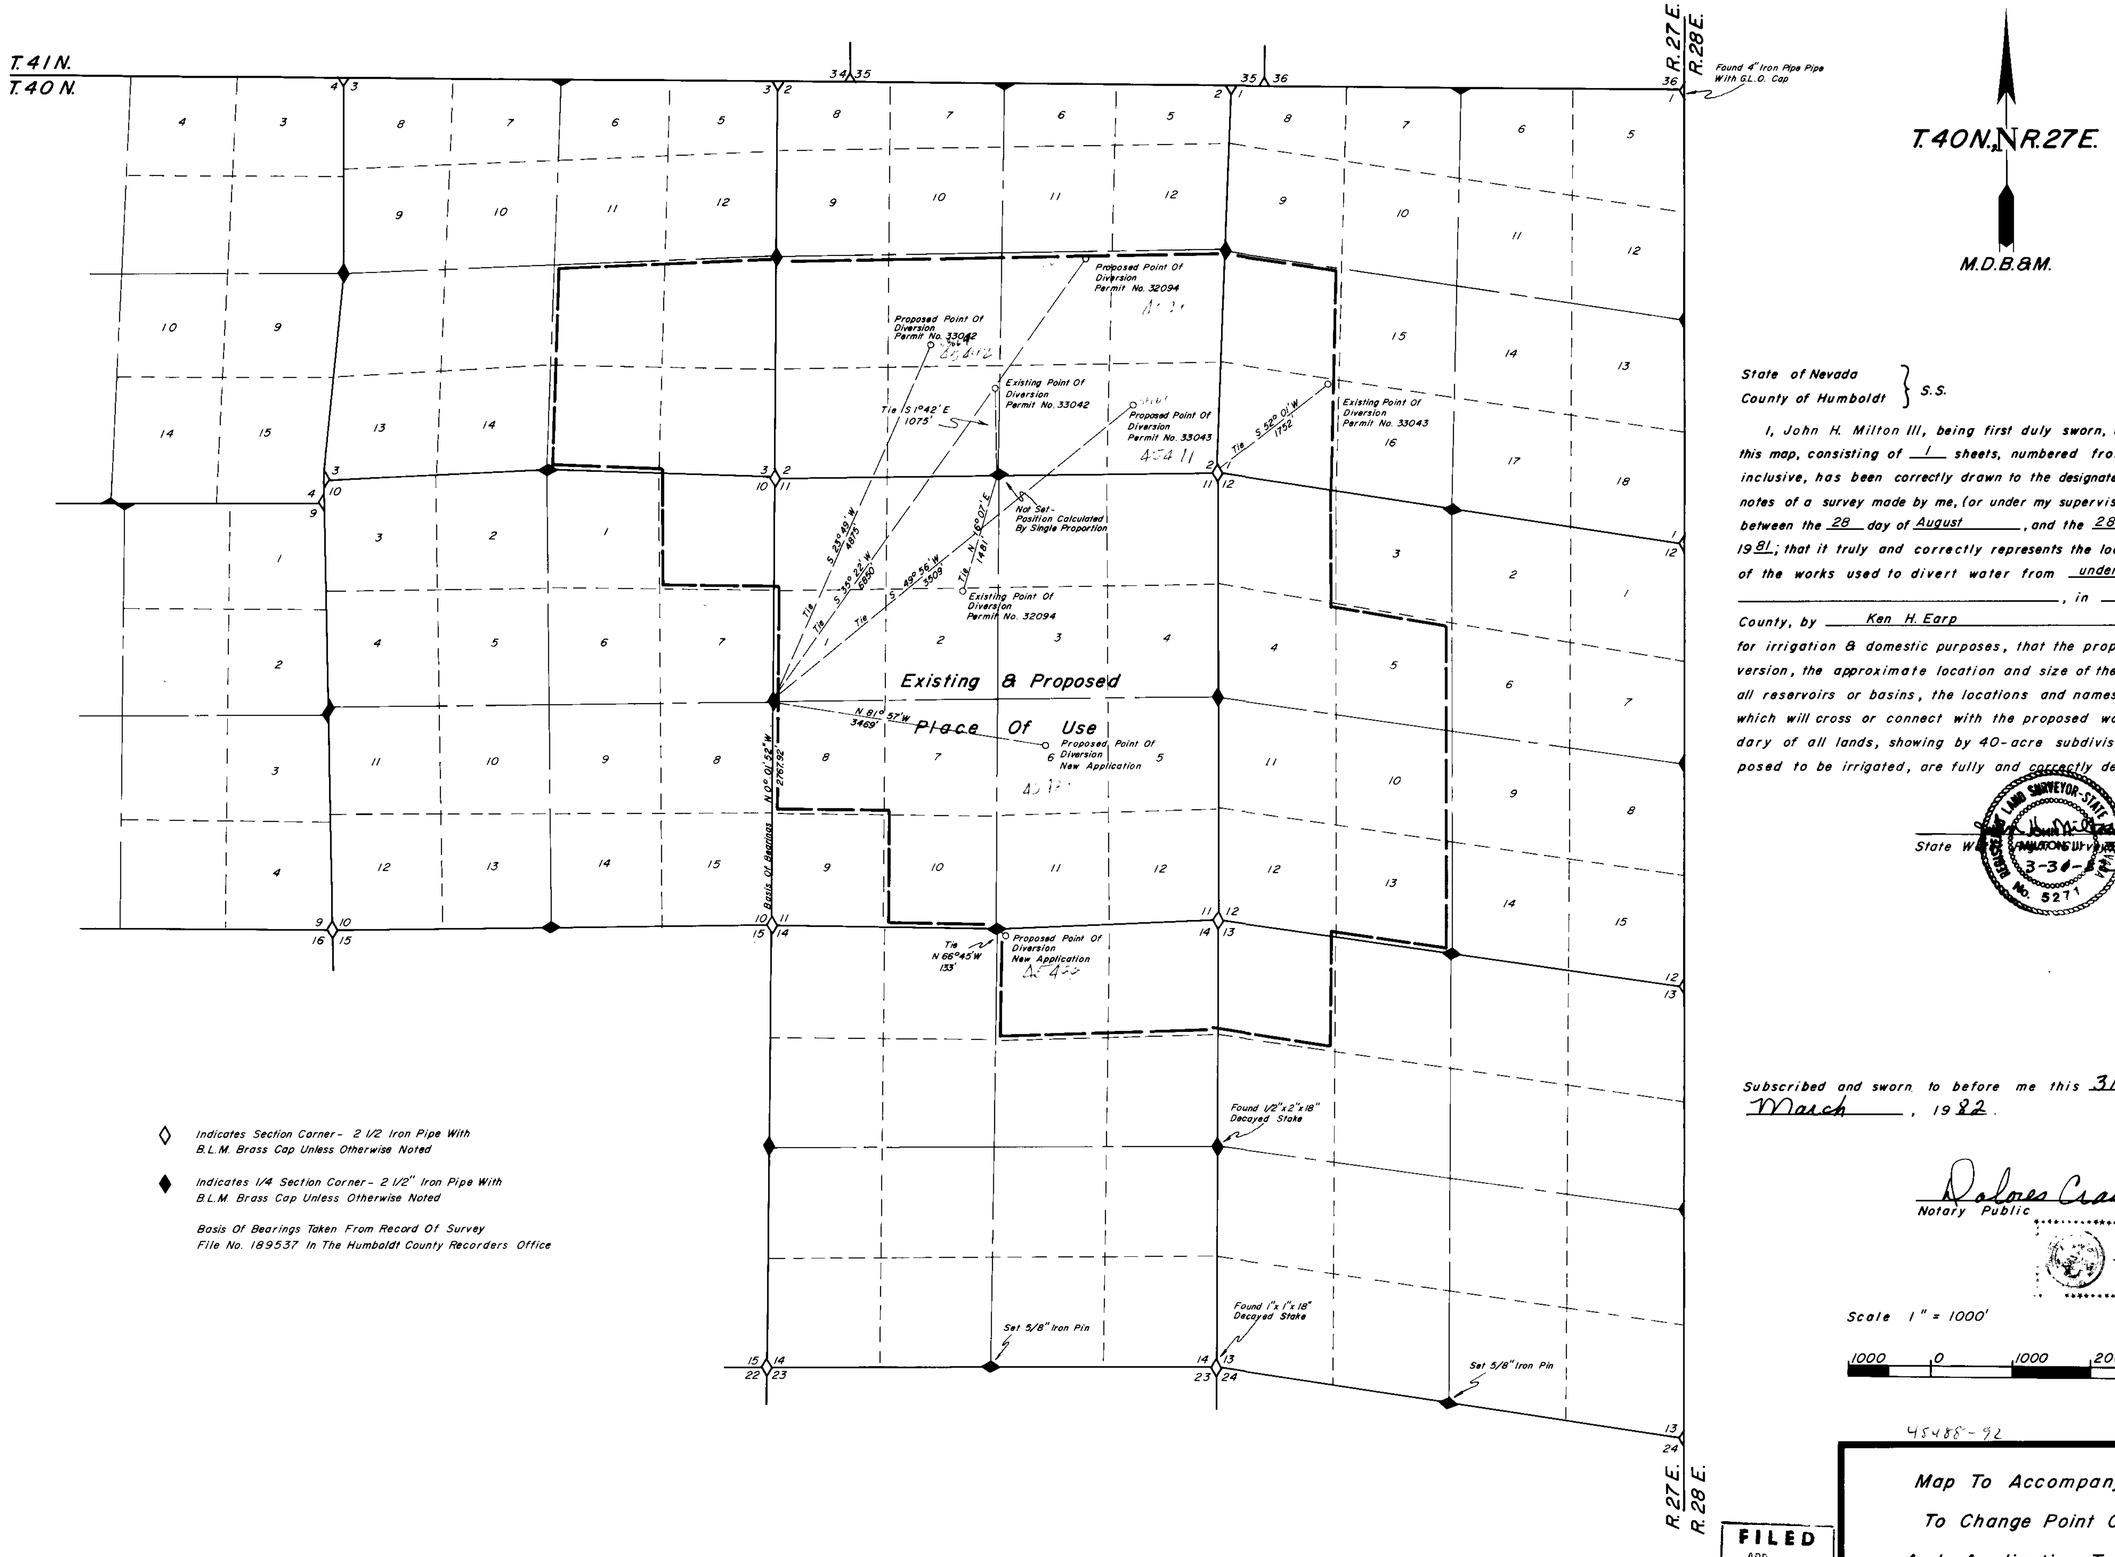

◇ Indicates Section Corner - 2 1/2 Iron Pipe With B.L.M. Brass Cap Unless Otherwise Noted

◆ Indicates 1/4 Section Corner - 2 1/2" Iron Pipe With B.L.M. Brass Cap Unless Otherwise Noted

Basis Of Bearings Taken From Record Of Survey File No. 189537 In The Humboldt County Recorders Office

State of Nevada }
County of Humboldt } S.S.

I, John H. Milton III, being first duly sworn, depose and say that this map, consisting of 1 sheets, numbered from 1 to 1, inclusive, has been correctly drawn to the designated scale from field notes of a survey made by me, (or under my supervision and direction) between the 28 day of August, and the 28 day of August 1981; that it truly and correctly represents the location and extent of the works used to divert water from underground, in Humboldt County, by Ken H. Earp for irrigation & domestic purposes, that the proposed point of diversion, the approximate location and size of the diverting channel, all reservoirs or basins, the locations and names of all other works which will cross or connect with the proposed works, and the boundary of all lands, showing by 40-acre subdivisions the areas proposed to be irrigated, are fully and correctly designated thereon.

State Water Resources Surveyor No. 573

REGISTERED LAND SURVEYOR - STATE OF NEVADA
JOHN H. MILTON III
3-31-82
No. 5271

Subscribed and sworn to before me this 31st day of March, 1982.

Dolores Crawford
Notary Public

DOLORES R. ... NOTARY ... Humboldt ... My Appt. Expires July 83

Scale 1" = 1000'

1000 0 1000 2000 3000 4000

45488-92

FILED
APR 1 1982
STATE ENGINEER'S OFFICE

Desert Mountain Surveying Company
146 West Second Street
Winnemucca, Nevada 89445

Map To Accompany Application
To Change Point Of Diversion
And Application To Appropriate
By Ken H. Earp
For Irrigation & Domestic Purposes
Humboldt County Nevada

MONSEN ENG. • MC 195

58664 58663 58662 45492 45491 45490 45489 45488