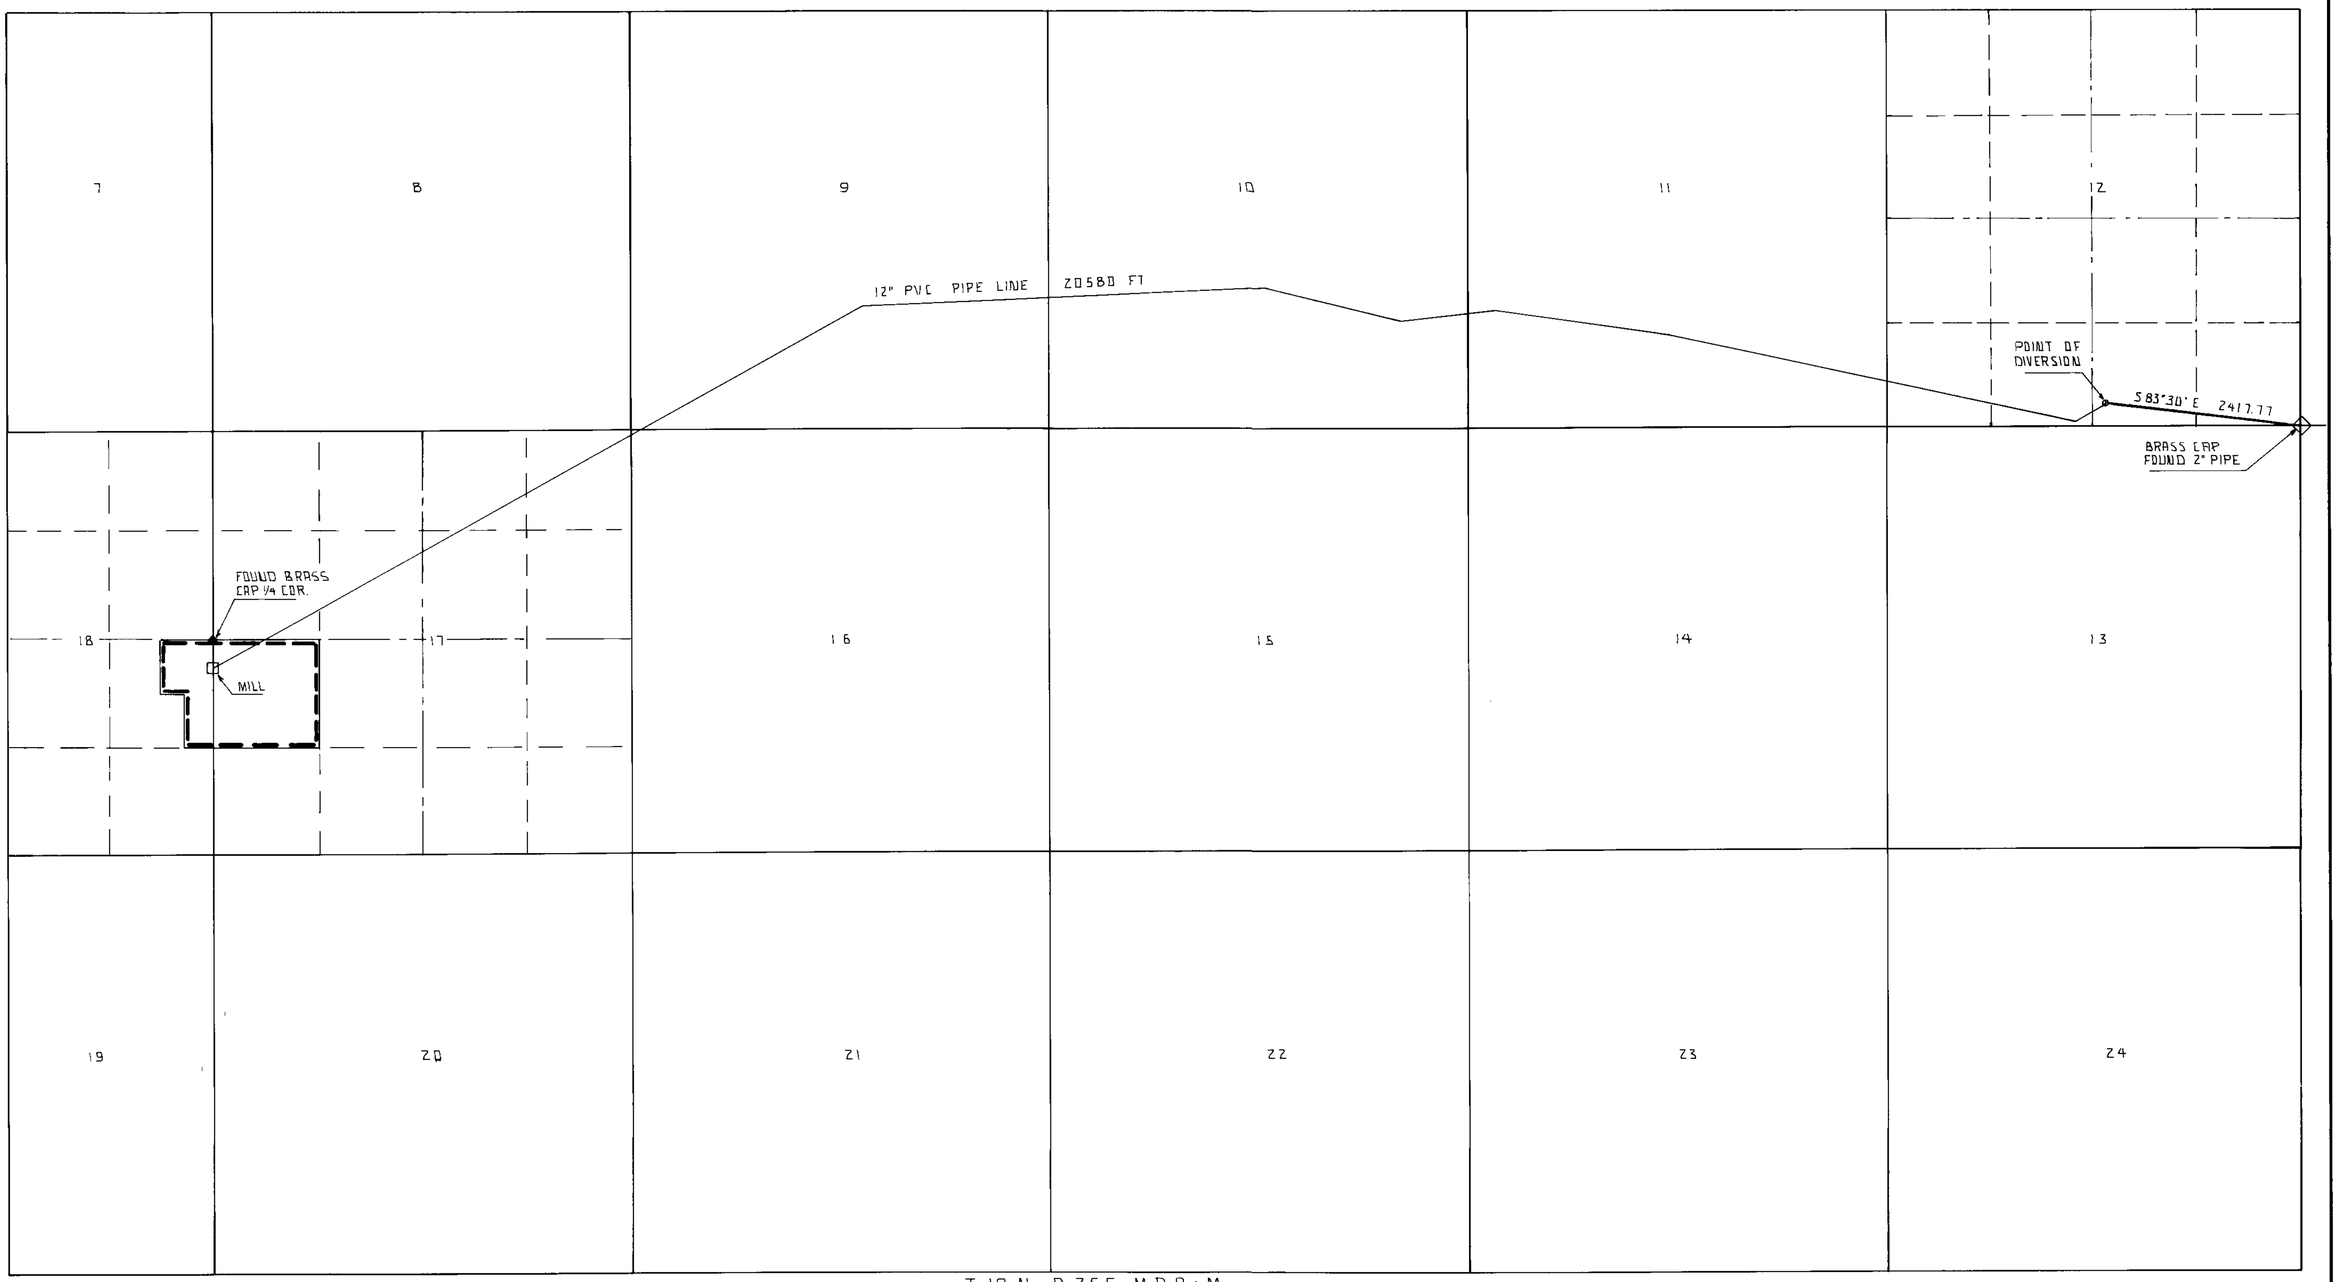

T. 19 N. R. 35 E. M.D.B.&M.

STATE OF NEVADA }
COUNTY OF CHURCHILL } SS

I, DONALD LEWIS, BEING FIRST DULY SWORN, DEPOSE AND SAY THAT THIS MAP CONSISTING OF ONE SHEET, NUMBERED 1 TO 1, INCLUSIVE, HAS BEEN CORRECTLY DRAWN TO THE DESIGNATED SCALE FROM FIELD NOTES OF A SURVEY MADE BY ME (OR UNDER MY SUPERVISION AND DIRECTION) BETWEEN THE 13TH DAY OF JULY, AND THE 13TH DAY OF JULY 1982. THAT IT TRULY AND CORRECTLY REPRESENTS THE PROPOSED LOCATION AND EXTENT OF THE WORKS USED TO DIVERT WATER FROM HORSE CREEK IN CHURCHILL COUNTY, BY FRANK W. LEWIS FOR MINING, MILLING AND DOMESTIC PURPOSES. THAT THE PROPOSED POINT OF DIVERSION AND RETURN THE LOCATION OF THE MILL THE APPROXIMATE SIZE AND CAPACITY OF THE DIVERTING CONDUIT AND THE LOCATION AND NAMES, OF ALL OTHER WORKS OR STREAM WHICH ARE CROSSED BY OR CONNECTED WITH SAID WORKS, ARE FULLY AND CORRECTLY DESIGNATED HEREON.

Donald E. Lewis
STATE WATER RIGHT SURVEYOR

SUBSCRIBED AND SWORN TO BEFORE ME THIS 16 DAY OF July 1982.
NOTARY PUBLIC IN AND FOR CHURCHILL COUNTY NEVADA.

Mary L. Smith
NOTARY PUBLIC

BASIS OF BEARING: FOR THIS MAP
MAGNETIC, DECLINATION 16° 30' E

N

SCALE 1" = 1000 FT.

1000 750 500 250 0 1000 2000 3000 4000 5000

SCALE 1" = 1000 FT

FILED
AUG 1 1982

45493

MAP TO ACCOMPANY APPLICATION TO APPROPRIATE WATER FOR MINING MILLING AND DOMESTIC PURPOSES BY FRANK W. LEWIS FROM HORSE CREEK

SURVEYOR: DONALD LEWIS
SCHINDLER ROAD
FALLON NEVADA 89406

SHEET 1 OF 1

45493