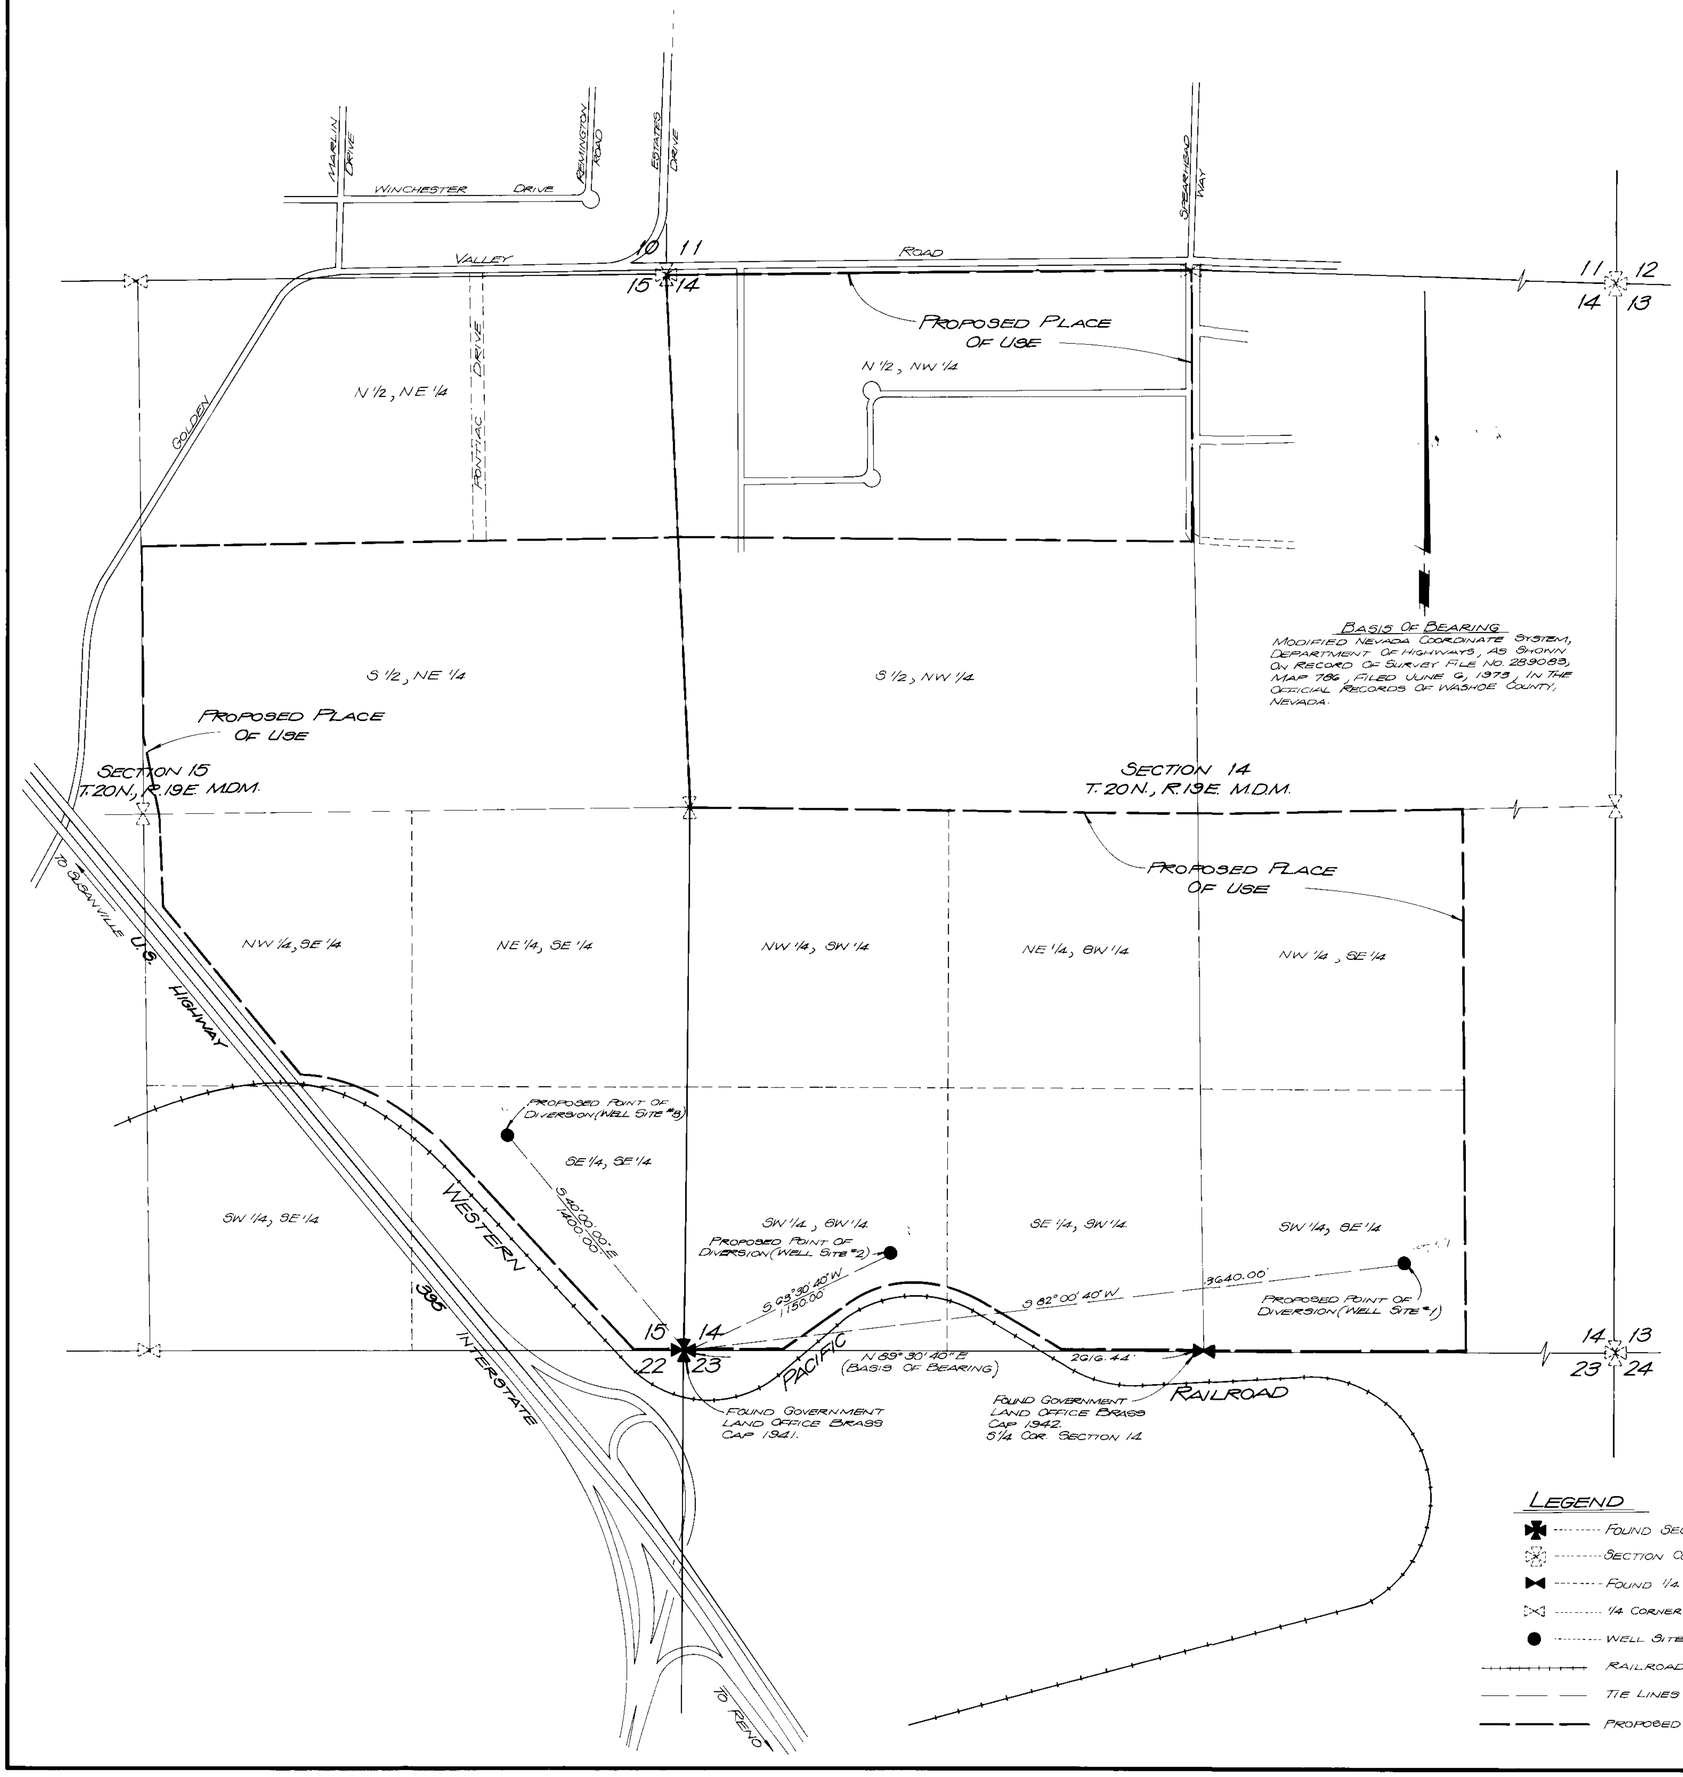

BASIS OF BEARING
MODIFIED NEVADA COORDINATE SYSTEM, DEPARTMENT OF HIGHWAYS, AS SHOWN ON RECORD OF SURVEY FILE NO 289093, MAP 786, FILED JUNE 6, 1973, IN THE OFFICIAL RECORDS OF WASHOE COUNTY, NEVADA.

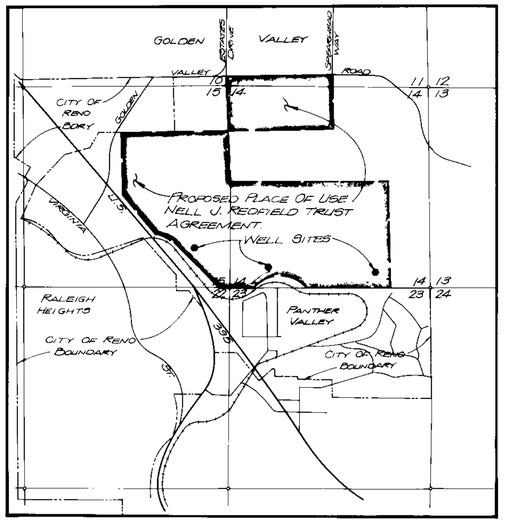

VICINITY MAP
N.T.S.

I, MILTON L. SHARP, BEING FIRST DULY SWORN, DEPOSE AND SAY THAT THIS MAP, CONSISTING OF 1 SHEET, HAS BEEN CORRECTLY DRAWN TO THE DESIGNATED SCALE FROM FIELD NOTES OF A SURVEY MADE BY ME, (OR UNDER MY SUPERVISION AND DIRECTION), ON THE 12TH DAY OF MARCH 1982; THAT IT TRULY AND CORRECTLY REPRESENTS THE PROPOSED LOCATION AND EXTENT OF THE WORKS PROPOSED TO DIVERT WATER FROM AN UNDERGROUND SOURCE, IN WASHOE COUNTY, BY THE NELL J. REDFIELD TRUST, TRUSTEES BETTY ALYCE JONES, HELEN JEANE JONES, IRIS G. BREWERTON, KENNETH G. WALKER AND GERALD C SMITH, FOR QUASI-MUNICIPAL PURPOSES. THAT THE PROPOSED POINTS OF DIVERSION, THE PLACE AND MANNER OF USE ARE FULLY AND CORRECTLY DESIGNATED THEREON.

Milton L. Sharp
MILTON L SHARP
STATE WATER RIGHTS
SURVEYOR #475

SUBSCRIBED AND SWORN TO BEFORE ME THIS 13TH DAY OF APRIL, 1982. NOTARY PUBLIC IN AND FOR WASHOE COUNTY, NEVADA.

Frances A. Bridgeman
NOTARY PUBLIC

FRANCES A. BRIDGEMAN
Notary Public - State of Nevada
Appointment recorded in Washoe
MY APPOINTMENT EXPIRES MAR

STATE

4 3 2 1 0 400 800 1200
SCALE: 1" = 400'

LEGEND
- FOUND SECTION CORNER
- SECTION CORNER (NOT FOUND)
- FOUND 1/4 CORNER
- 1/4 CORNER (NOT FOUND)
- WELL SITE
- RAILROAD
- TIE LINES
- PROPOSED PLACE OF USE

FILED
APR 15 1982
STATE ENGINEER'S OFFICE

MAP TO ACCOMPANY APPLICATION TO APPROPRIATE WATER FOR QUASI-MUNICIPAL PURPOSES BY THE NELL J. REDFIELD TRUST FROM AN UNDERGROUND SOURCE IN WASHOE COUNTY, NEVADA

Prepared by: SHARP, KRATER & ASSOCIATES, INC.
3195 MILL STREET
RENO, NEVADA 89502

Job No. 5181-02
SHEET 1 OF 1

45538 45537 45536