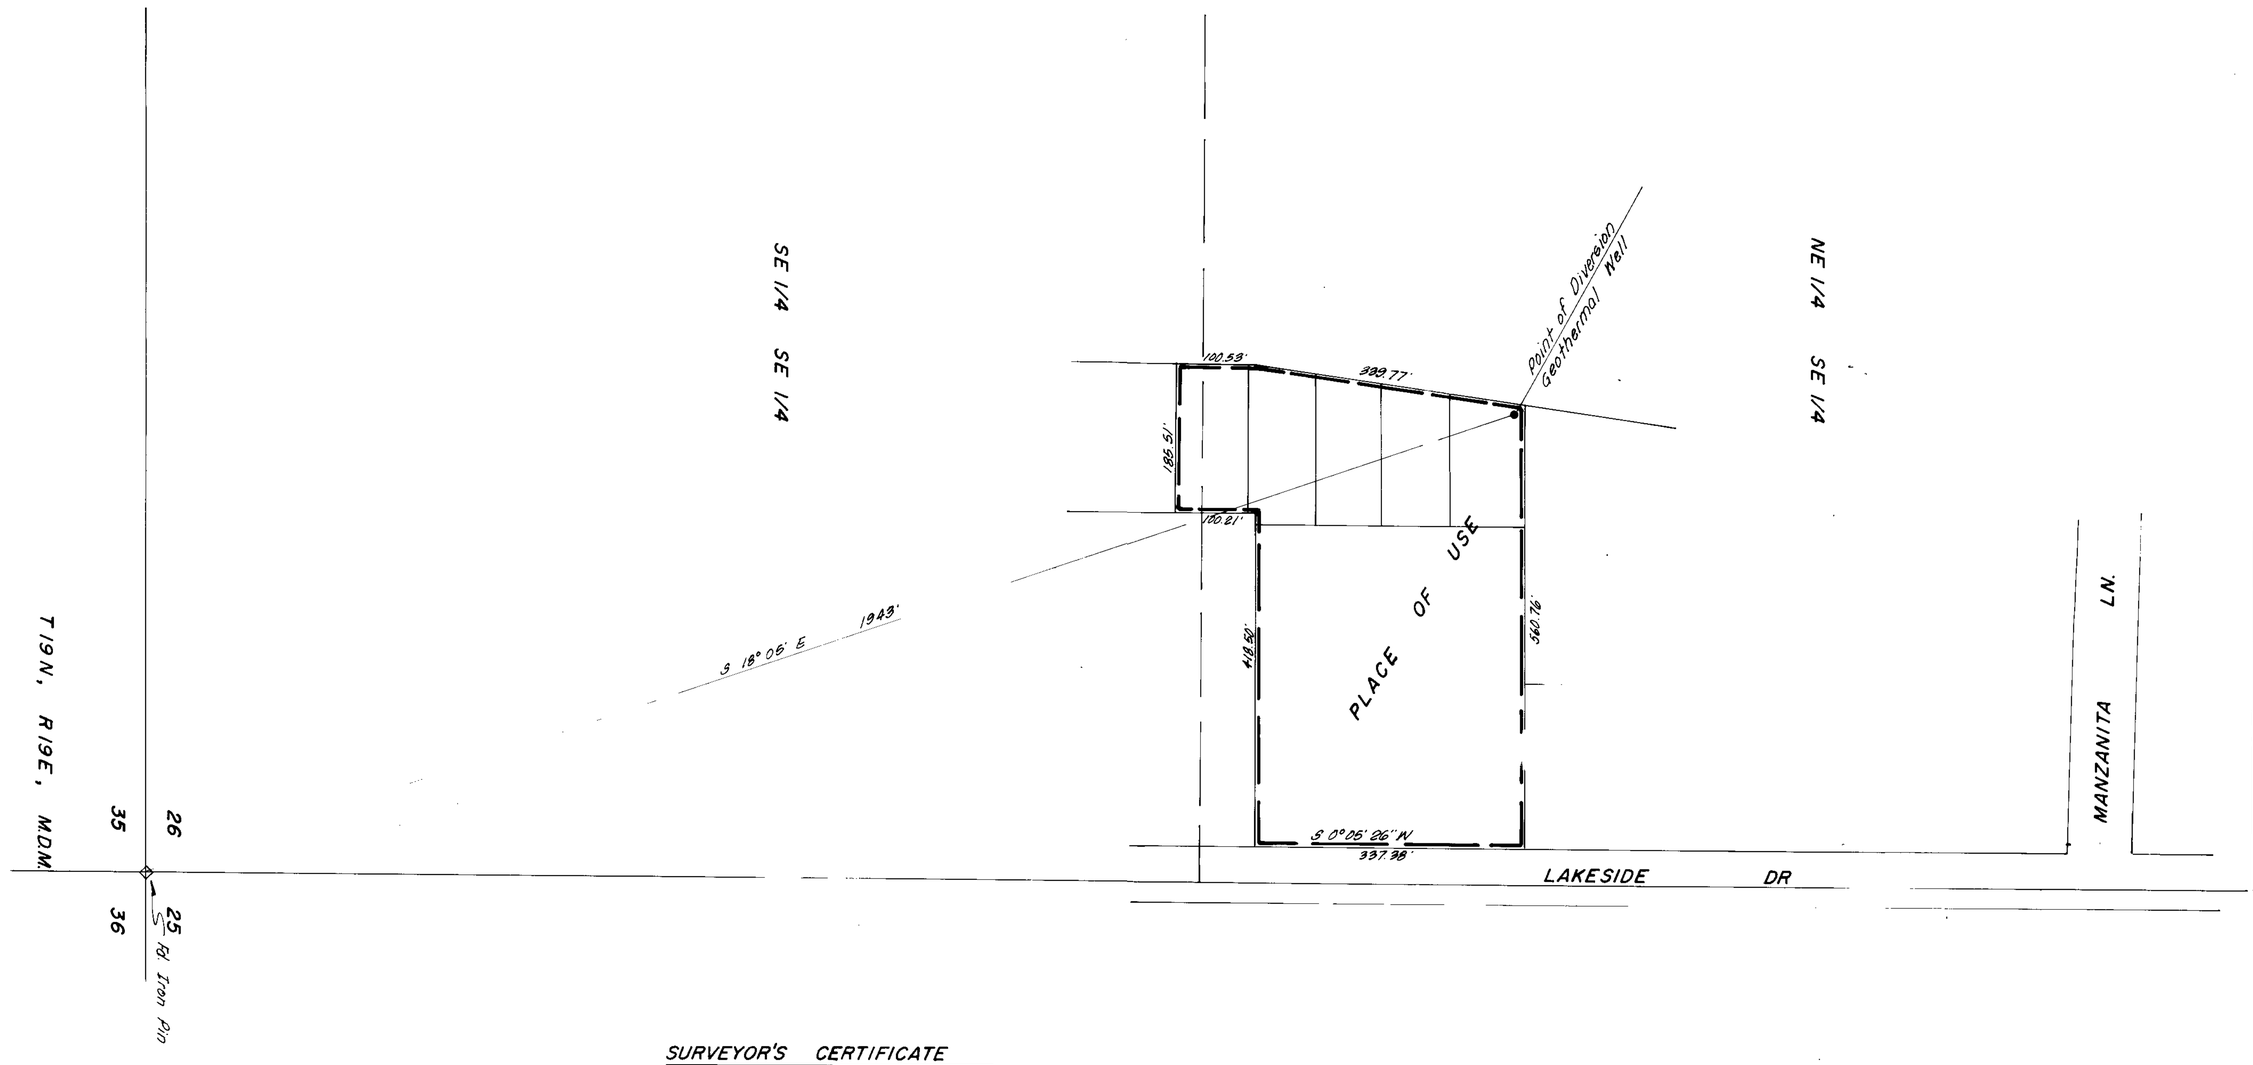

SURVEYOR'S CERTIFICATE

State of Nevada
County of Washoe s.s.

I, E.P. Osgood, Jr., being first duly sworn, depose and say that this map, consisting of one sheet, has been correctly drawn to the designated scale from field notes of a survey made by me on August 10, 1982; that it truly and correctly represents the proposed location and extent of the works used to divert water from underground sources in Washoe County, by First Church of Religious Science for Quasi-Municipal-Geothermal purposes. That the proposed point of diversion, the approximate location and size of the diverting channel, all reservoirs or basins, the location and names of all other works which will cross or connect with the proposed works, and the boundary of all lands, showing by 40 acre subdivisions the areas proposed to be irrigated, are fully and correctly designated thereon.

Aug. 11, 1982 — Date

E.P. Osgood, Jr.
E.P. Osgood, Jr.
(St. Wt. Rt. Surveyor No. 295)

Subscribed and sworn to before me
this 11th day August, 1982.
Notary Public in and for Washoe County, Nevada
Marvin Hamrick

Basis of Bearings: Parcel Map #489
I.E.: Lakeside Dr. bears S 0°05'26" W

SCALE 1" = 100'

0 100 200 300 400 500

FILED
AUG 1982

11925 6/23/87

MAP TO ACCOMPANY
APPLICATION TO APPROPRIATE WATER
FOR QUASI-MUNICIPAL GEOTHERMAL

FIRST CHURCH OF RELIGIOUS SCIENCE

FROM UNDERGROUND SOURCES
WASHOE COUNTY NEVADA

E.P. OSGOOD, JR., (ST. WTR. RT. SURVEYOR 294)

45541