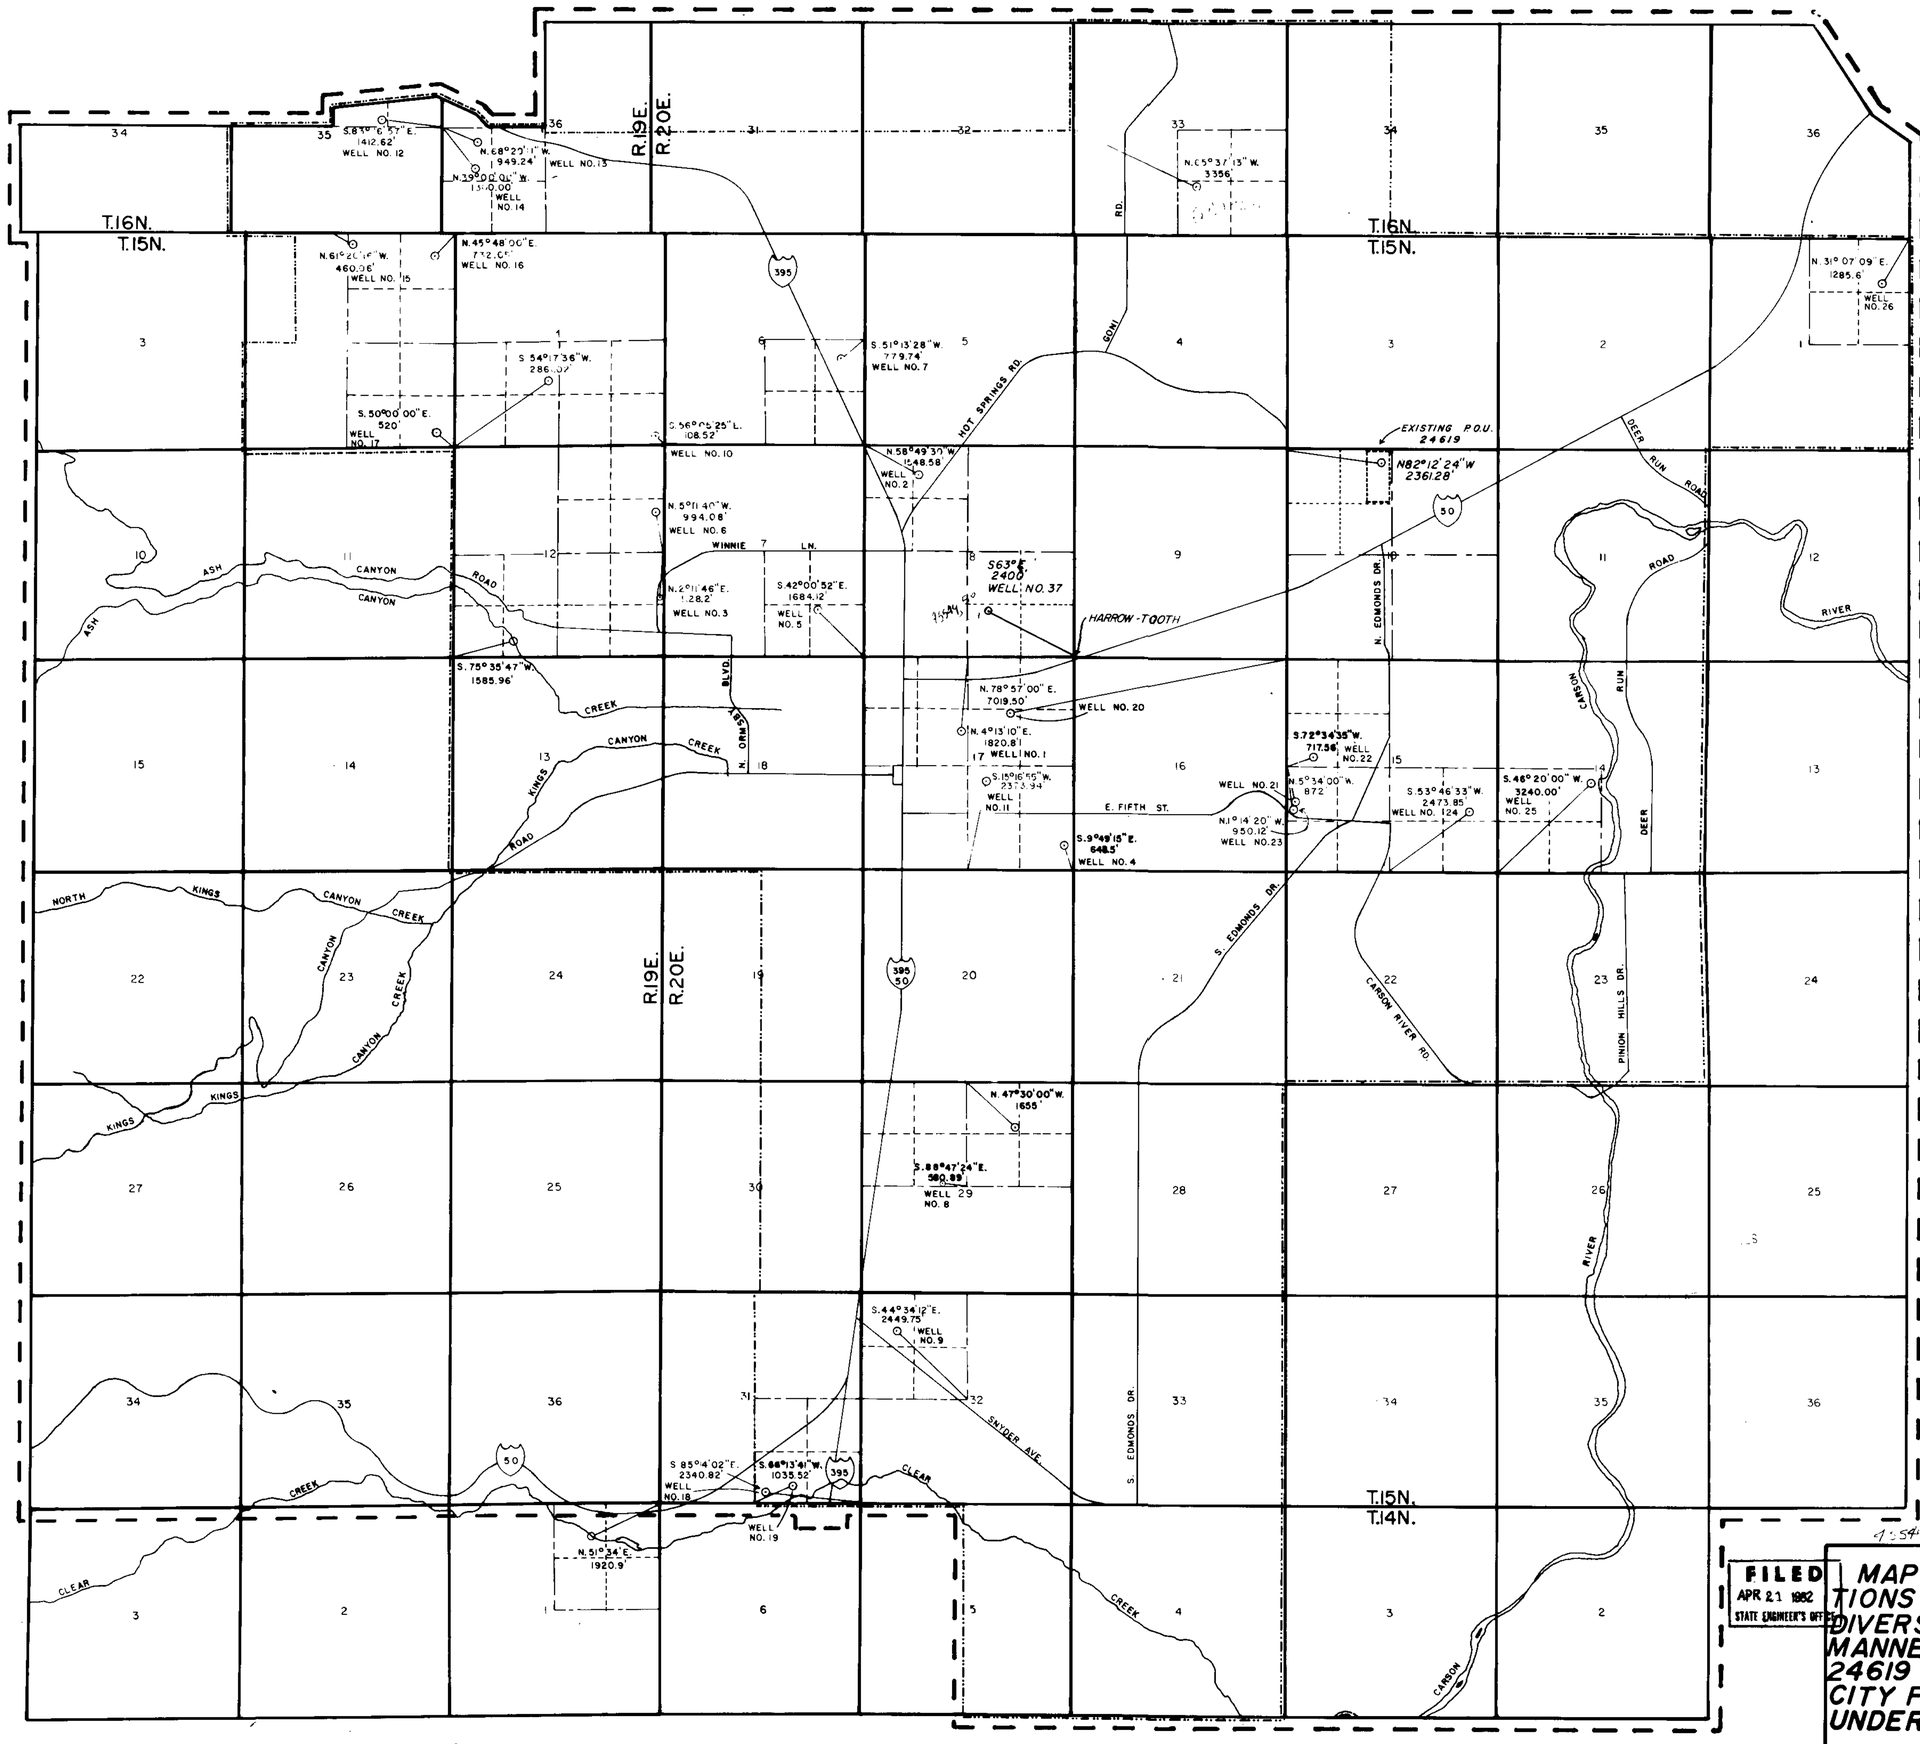

I, JAMES P. HADDAN, BEING FIRST DULY SWORN, DEPOSE AND SAY THAT THIS MAP, CONSISTING OF ____ SHEET(S) HAS BEEN CORRECTLY DRAWN TO THE DESIGNATED SCALE FROM MAPS ON RECORD IN THE STATE ENGINEER'S OFFICE AND FIELD NOTES OF A SURVEY MADE UNDER MY SUPERVISION AND DIRECTION, BETWEEN THE 20 DAY OF APRIL, AND THE 21 DAY OF APRIL, 1982; THAT IT TRULY AND CORRECTLY REPRESENTS THE PROPOSED LOCATION AND EXTENT OF THE WORKS USED TO DIVERT WATER FROM UNDERGROUND IN CARSON CITY COUNTY, BY CARSON CITY FOR MUNICIPAL PURPOSES. THAT THE POINTS OF DIVERSION, THE LOCATION AND SIZE OF DIVERTING CHANNEL OR OTHER CONDUITS, THE PLACES AND MANNER OF USE, AND THE LOCATION AND NAMES OF ALL OTHER WORKS OR STREAMS WHICH ARE CROSSED BY, OR CONNECTED WITH THE SAID WORKS, ARE FULLY AND CORRECTLY DESIGNATED THEREON.

James P. Haddan

STATE WATER RIGHTS SURVEYOR NO. 575

SUBSCRIBED AND SWORN TO BEFORE ME THIS 21st DAY OF APRIL, 1982.

Shirley B. Whitcome

SHIRLEY B. WHITCOME
NOTARY PUBLIC
CARSON CITY
State of Nevada
My Commission Expires June 23, 1982

SCALE – 1" = 2000'

2000 1500 1000 500 0 2000 4000 6000

BASIS OF BEARING - MAGNETIC NORTH DECL. 19½° E.

EXISTING P.O.U. 36193

FILED
APR 21 1982
STATE ENGINEER'S OFFICE

MAP TO ACCOMPANY APPLICATIONS TO CHANGE THE POINT OF DIVERSION, PLACE OF USE, AND MANNER OF USE OF PERMITS 24619 AND 36193 BY CARSON CITY FOR MUNICIPAL USE FROM UNDERGROUND SOURCES.

45550

DRAWN BY: G.W.E.

45549