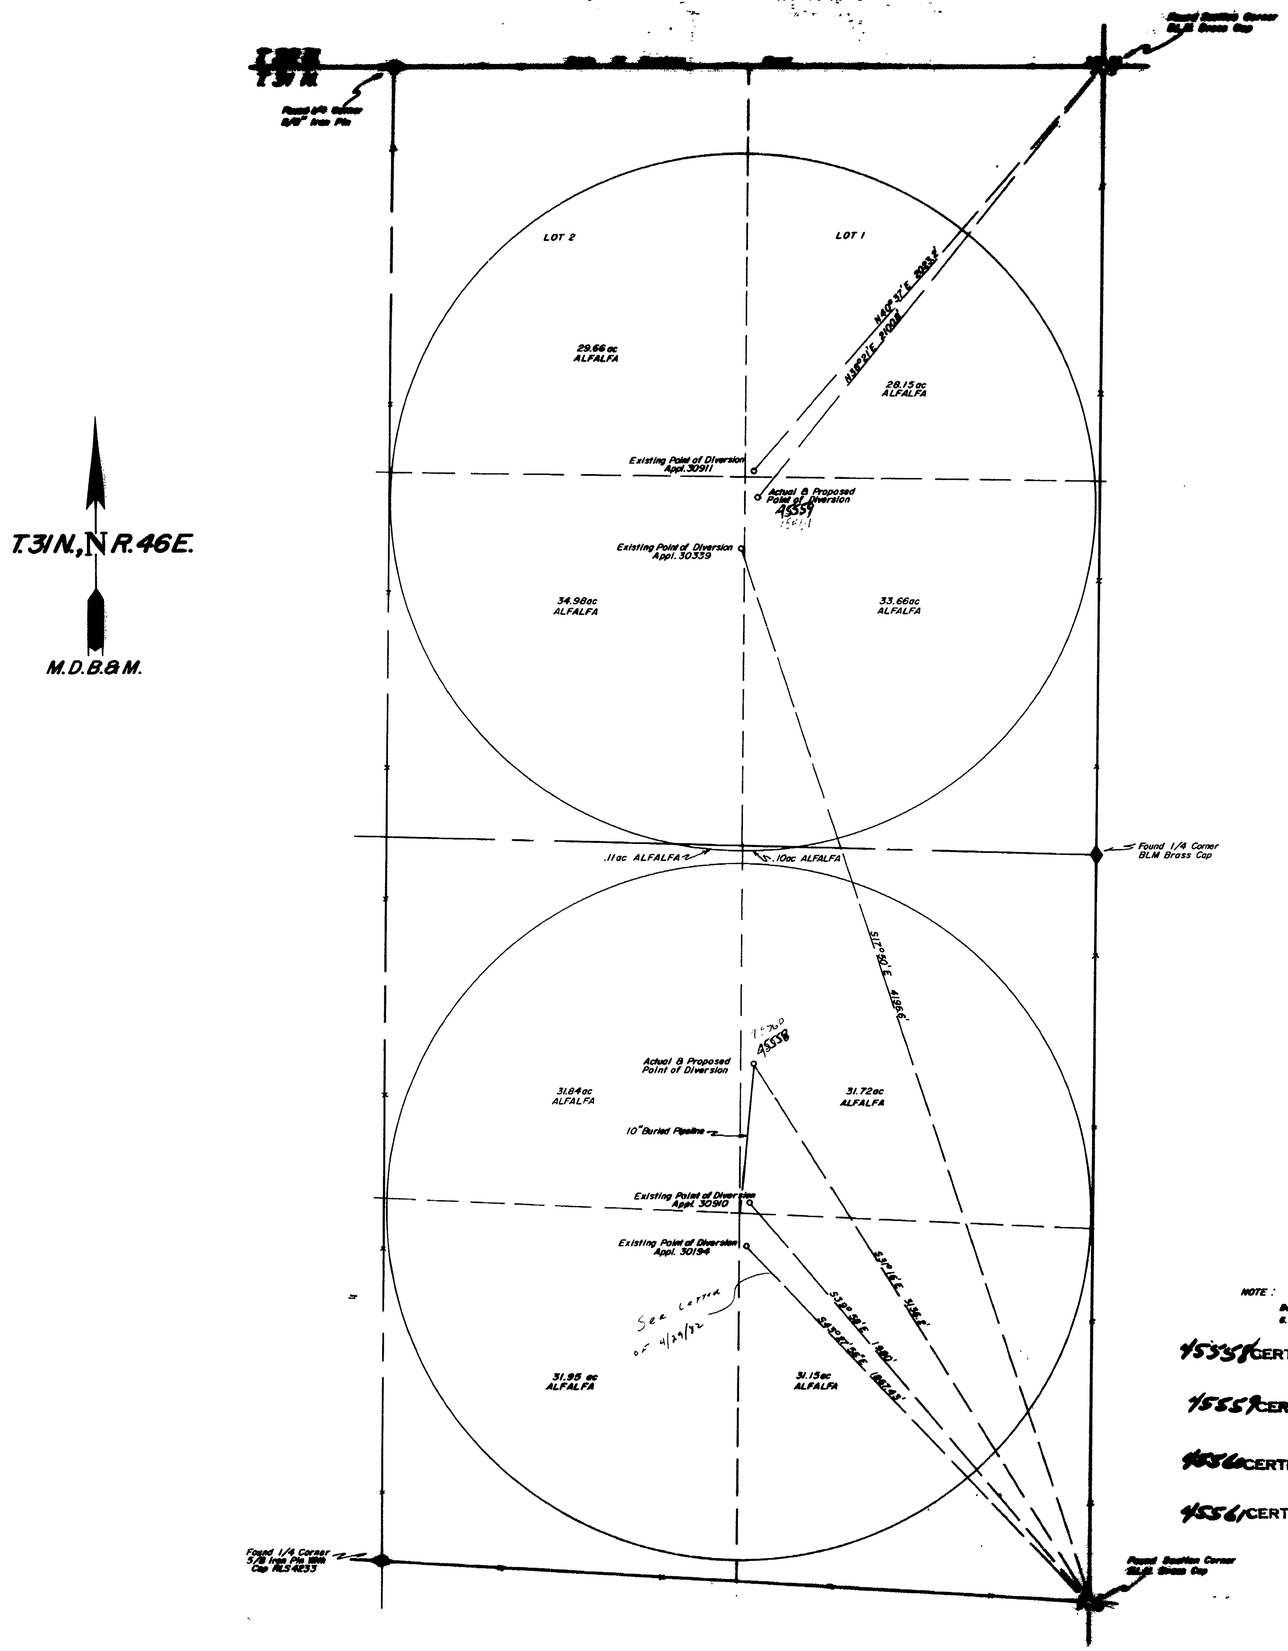


T.31N., N R.46E.

M.D.B.&M.

## —Cultural Map Tabulation—

**30339 & 30911**
45561 45559

| Section | Subdivision | Township | Range | Culture | Acreage |
|---|---|---|---|---|---|
| 4 | [illegible] | T.31N. | R.46E. | Alfalfa | [illegible] |
| " | LOT 2 | " | " | " | [illegible] |
| " | [illegible] | " | " | " | [illegible] |
| " | [illegible] | " | " | " | [illegible] |
| " | [illegible] | " | " | " | [illegible] |
| " | [illegible] | " | " | " | [illegible] |
| | | | | Total : | [illegible] |

**30194 & 30910**
45558 45560

| Section | Subdivision | Township | Range | Culture | Acreage |
|---|---|---|---|---|---|
| 4 | [illegible] | T.31N. | R.46E. | Alfalfa | 31.84 |
| " | [illegible] | " | " | " | 31.72 |
| " | SE1/4 [illegible] | " | " | " | 31.15 |
| " | SW1/4 SE1/4 | " | " | " | 31.95 |
| | | | | Total : | [illegible] |

State of Nevada
County of Humboldt } S.S.

I, Robert N. Caldwell, being first duly sworn, depose and say that this map, consisting of one sheets, numbered from 1 to 1, inclusive, has been correctly drawn to the designated scale from field notes of a survey made by me, (or under my supervision and direction) between the 25th day of March, and the 25th day of March 1982; that it truly and correctly represents the location and extent of the works used to divert water from underground, in Lander County, by Bruce M. And Wanda Sue Barrows for irrigation purposes under Application No. 30910, 30911, 30339 and 30194. That the point of diversion, the location and size of the diverting channel, location and description of all measuring devices, the location and extent of lands owned or controlled by the applicant upon which water applied for under Application No. 30910, 30911, 30339 and 30194 is used, together with the area and kind of culture in each 40-acre subdivision, and the location and names of all other works or streams which are crossed by or connected with said works are fully and correctly designated thereon.

Robert N. Caldwell
State Water Right Surveyor No. 468
4-1-82

Subscribed and sworn to before me this 1st day of April, 1982.

Dolores Crawford
Notary Public

DOLORES CRAWFORD
NOTARY PUBLIC
Humboldt Co. Nevada
My Appointment Expires
July 10, 1983

NOTE:
Basis Of Bearings Taken From G.L.O. Survey Plat Of 1872

45558 CERTIFICATE No. 11018 ISSUED 7/31/84
45559 CERTIFICATE No. 11019 ISSUED 7/31/84
45560 CERTIFICATE No. 11020 ISSUED 7/31/84
45561 CERTIFICATE No. 11021 ISSUED 7/31/84

Scale 1" = 300'

300 0 300 600 900 1200

FILED
SEP 30 1982
STATE ENGINEER'S OFFICE

'82 APR 20 P2:08
STATE ENGINEER'S OFFICE

45558-59-60-61

Map
To Accompany Proof Of Beneficial Use
Under Application No. 30910, 30911, 30339 and 30194
Also Application To Change
The Point Of Diversion
By Bruce M. And Wanda Sue Barrows

Benedict Mountain Surveying Company
[illegible] Motorkey Street
[illegible], Nevada 89445

45561 45560 45559