MONSEN ENG. 100 10-81 MC 2966

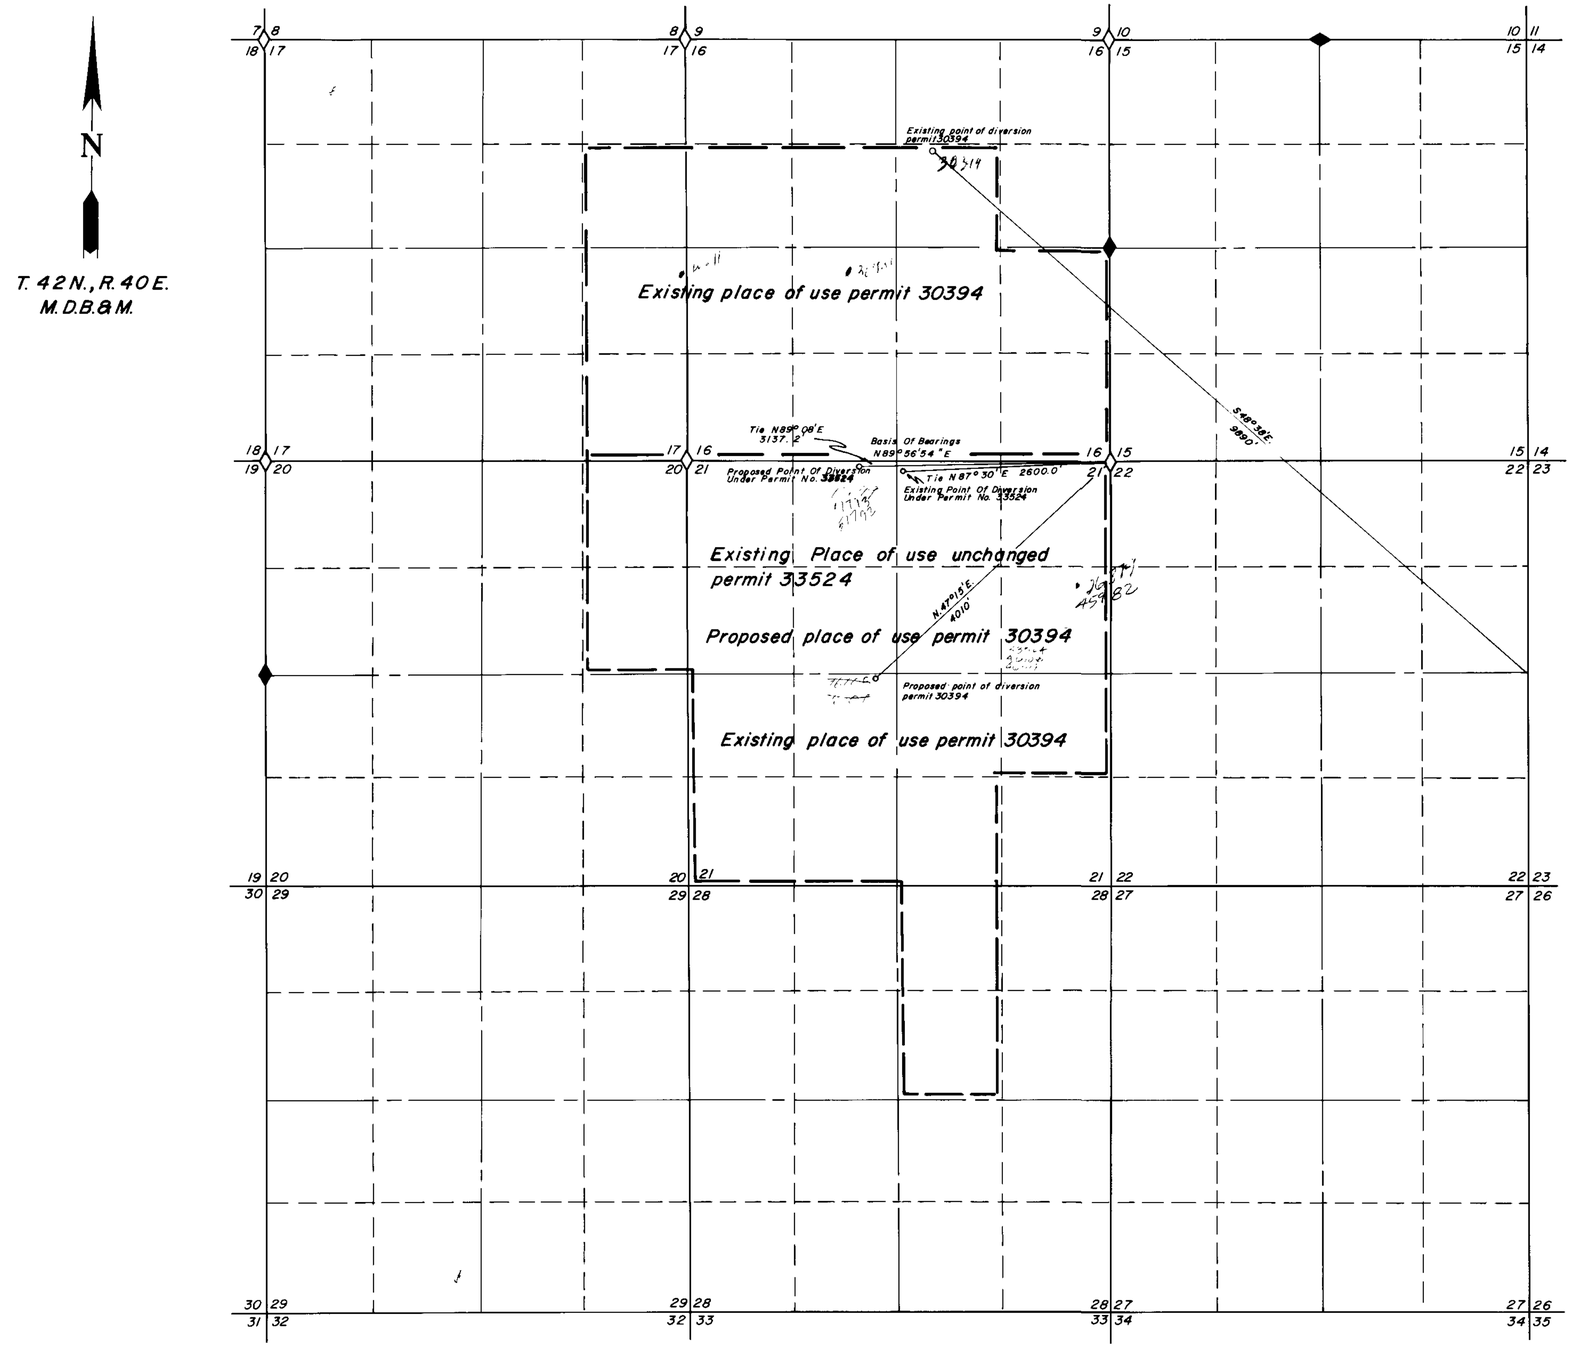

State of Nevada } S.S.
County of Humboldt }

I, Robert N. Caldwell, being first duly sworn, depose and say that this map, consisting of one sheets, has been correctly drawn from field notes of a survey made by me during April, 1982, that it truly and correctly represents the location and extent of the works used to divert water from underground in Humboldt County by James W. & Dorothy Wallace for irrigation and domestic purposes, that the proposed point of diversion, the approximate location and size of the diverting channel, all reservoirs or basins, the locations and names of all other works which will cross or connect with the proposed works, and the boundary of all lands, showing by 40-acre subdivisions the areas proposed to be irrigated, are fully and correctly designated thereon.

Robert N. Caldwell
State Water Right Surveyor No. 468
5-7-82

Subscribed and sworn to before me this 7th day of May 1982

Dolores Crawford
Notary Public

Scale 1" = 1000'

1000 0 1000 2000 3000 4000

General Notes:

Basis Of Bearings Taken From Record Of Survey For Jim Wallace & Loui Cerri, File Number 175673 On File In The Office Of The Humboldt County Recorder.

◇ Indicates Found Section Corner, 5/8" Iron With 2" Metal Cap R.L.S. 4233

◆ Indicates Found 1/4 Corner, 5/8" Iron Pin With 2" Metal Cap R.L.S. 4233

FILED
SEP 1 1982
STATE ENGINEER'S OFFICE

Amended 8/30/82 R.N.C.

Desert Mountain Surveying Company
146 West Second Street
Winnemucca, Nevada 89445

Map To Accompany Application To Change The Point Of Diversion
Under permit 33524, And to change the point of diversion and place of use of permit 30394
By James W. & Dorothy M. Wallace
For Irrigation & Domestic Purposes
Humboldt County Nevada

51793 51792 46109 46108 45649