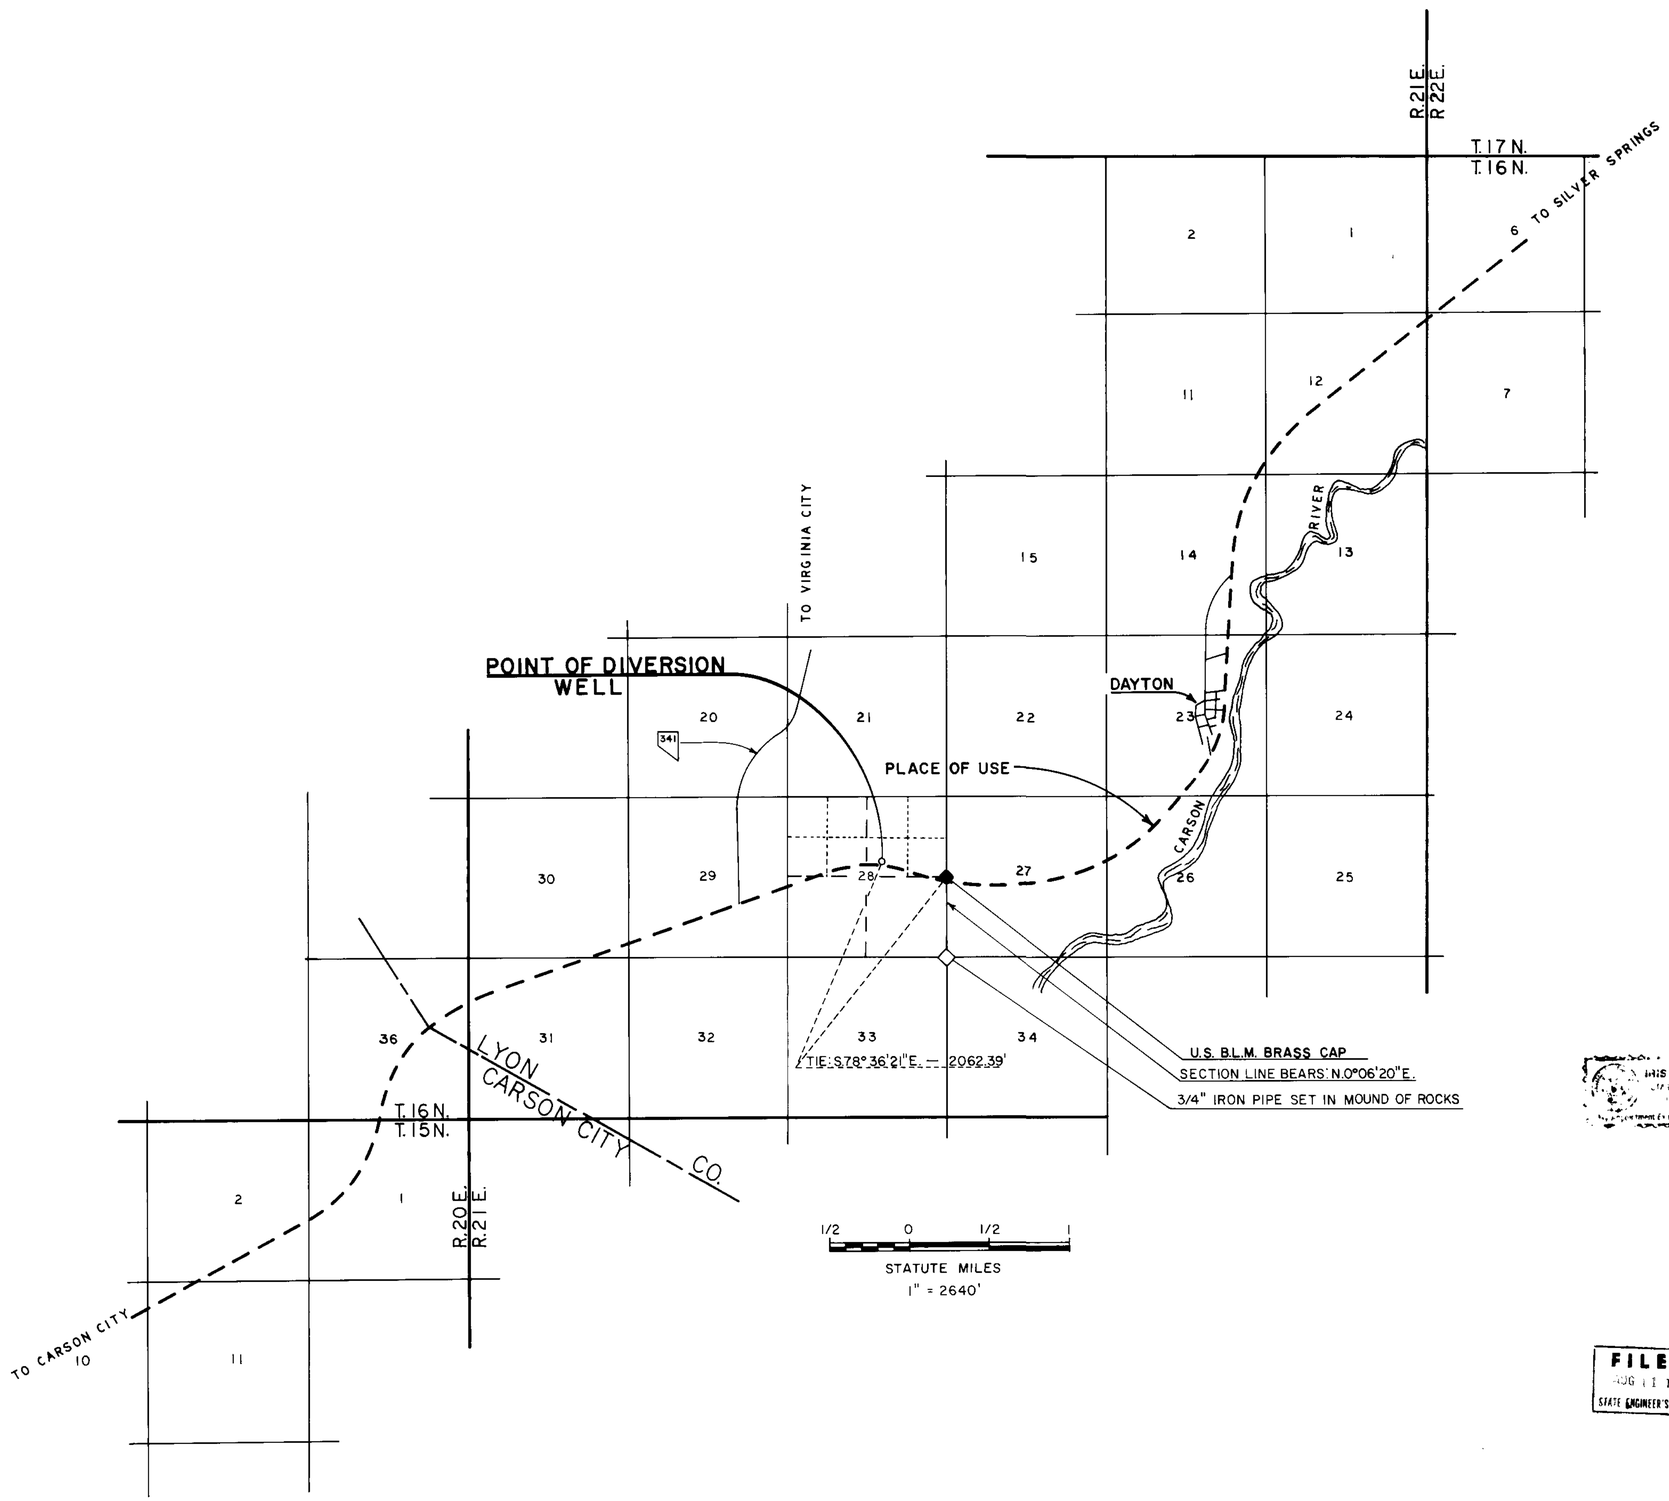

RACED: 77L

N
M.D.M.

STATE OF NEVADA
CARSON CITY

I, Kim Koenig, being first duly sworn, depose and say that this map, consisting of one sheet, has been correctly drawn to the designated scale from the field notes of a survey under my supervision and direction, between the 24th day of March, and the 26th day of March, 1982; that it truly and correctly represents the proposed location of the well used to divert water from an underground source in County, by the State of Nevada, acting by and through its Department of Transportation, for public highway purposes. That the proposed point of diversion, the location and size of the proposed drilled well, and the boundary of all lands, showing by 40 acre subdivisions, the areas proposed to be irrigated, are fully and correctly designated thereon.

Kim Koenig
State Water Right Surveyor No. 402

SUBSCRIBED AND SWORN BEFORE ME THIS 14th DAY OF MAY, 1982, NOTARY PUBLIC IN AND FOR CARSON CITY, NEVADA.

Iris A. Brewer

BEARING SOURCE: EAST BOUNDARY SECTION 28, T. 16 N., R. 21 E., M.D.M., BEARS N. 0° 06' 20"E. — N.D.O.T. SURVEY

FILED
AUG 11 1982
STATE ENGINEER'S OFFICE

MAP

TO ACCOMPANY APPLICATION TO APPROPRIATE WATER FOR PUBLIC HIGHWAY PURPOSES

SERIAL NO. 45673
DATE: MAY 1982 LYON COUNTY
BY: NEVADA DEP'T OF TRANSPORTATION FROM: WELL

45673