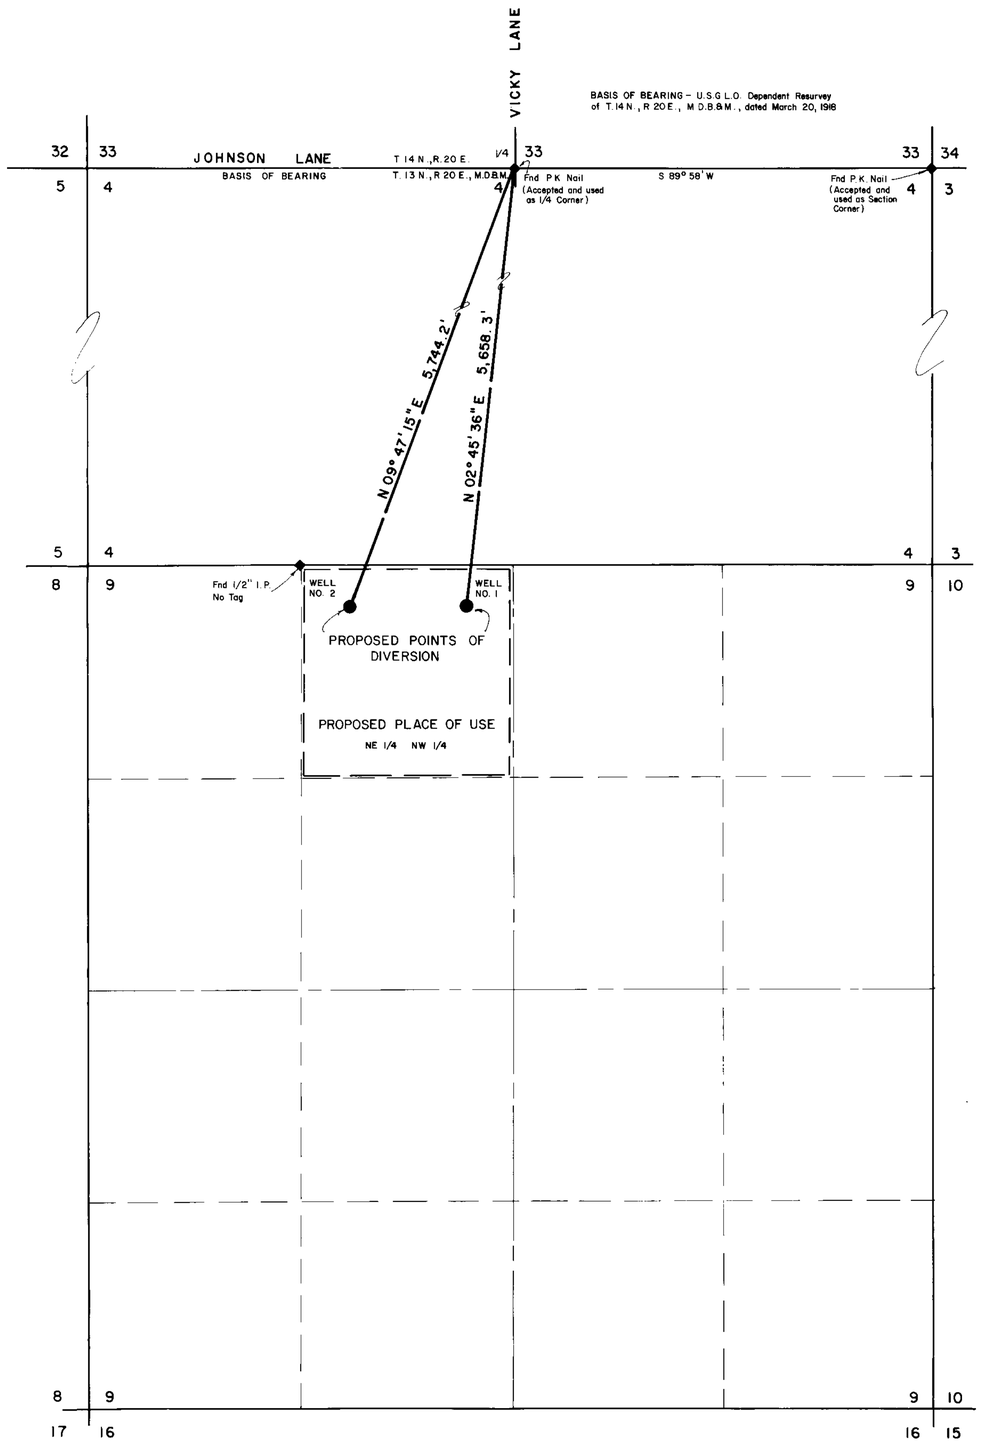

STATE OF NEVADA
CARSON CITY

I, B. J. Vasey, being first duly sworn depose and say that this map, consisting of one sheet, has been correctly drawn to the designated scale from field notes of a survey made under my supervision and direction, on the 21st day of APRIL, 1982, that it truly and correctly represents the proposed location and extent of the works used to divert water from an underground source in Douglas County by Melvin E. Hayes and Howard D. McKibben for quasi-municipal purposes. The proposed point of diversion and the boundary of all lands, showing by 40-acre subdivisions the areas to be served, are fully and correctly designated hereon.

B J Vasey
State Water Right Surveyor No. 306

Subscribed and sworn to before me this 10 day of May 1982.

Gloria L. Lash
Notary Public in and for Douglas County

500 0 500 1000 1500
SCALE 1" = 500'

FILED
MAY 24 1982
STATE ENGINEER'S OFFICE

45710-11

MAP
TO ACCOMPANY APPLICATIONS
TO APPROPRIATE WATER
FOR
QUASI-MUNICIPAL PURPOSES
BY
MELVIN E. HAYES AND HOWARD D. MCKIBBEN
FROM UNDERGROUND SOURCES
in Douglas County, Nevada

VASEY ENGINEERING CO., INC.
1637 Esmeralda Place
P.O. Box 1164 Minden, Nevada 89423
(702) 782-2382 (702) 782-5642

Date MAY 1982	Drawn By MB/MR
Job No.	Approved By BJV

53011 53010 45711 45710