MONSEN ENG. 100 10-81 MC 2965*

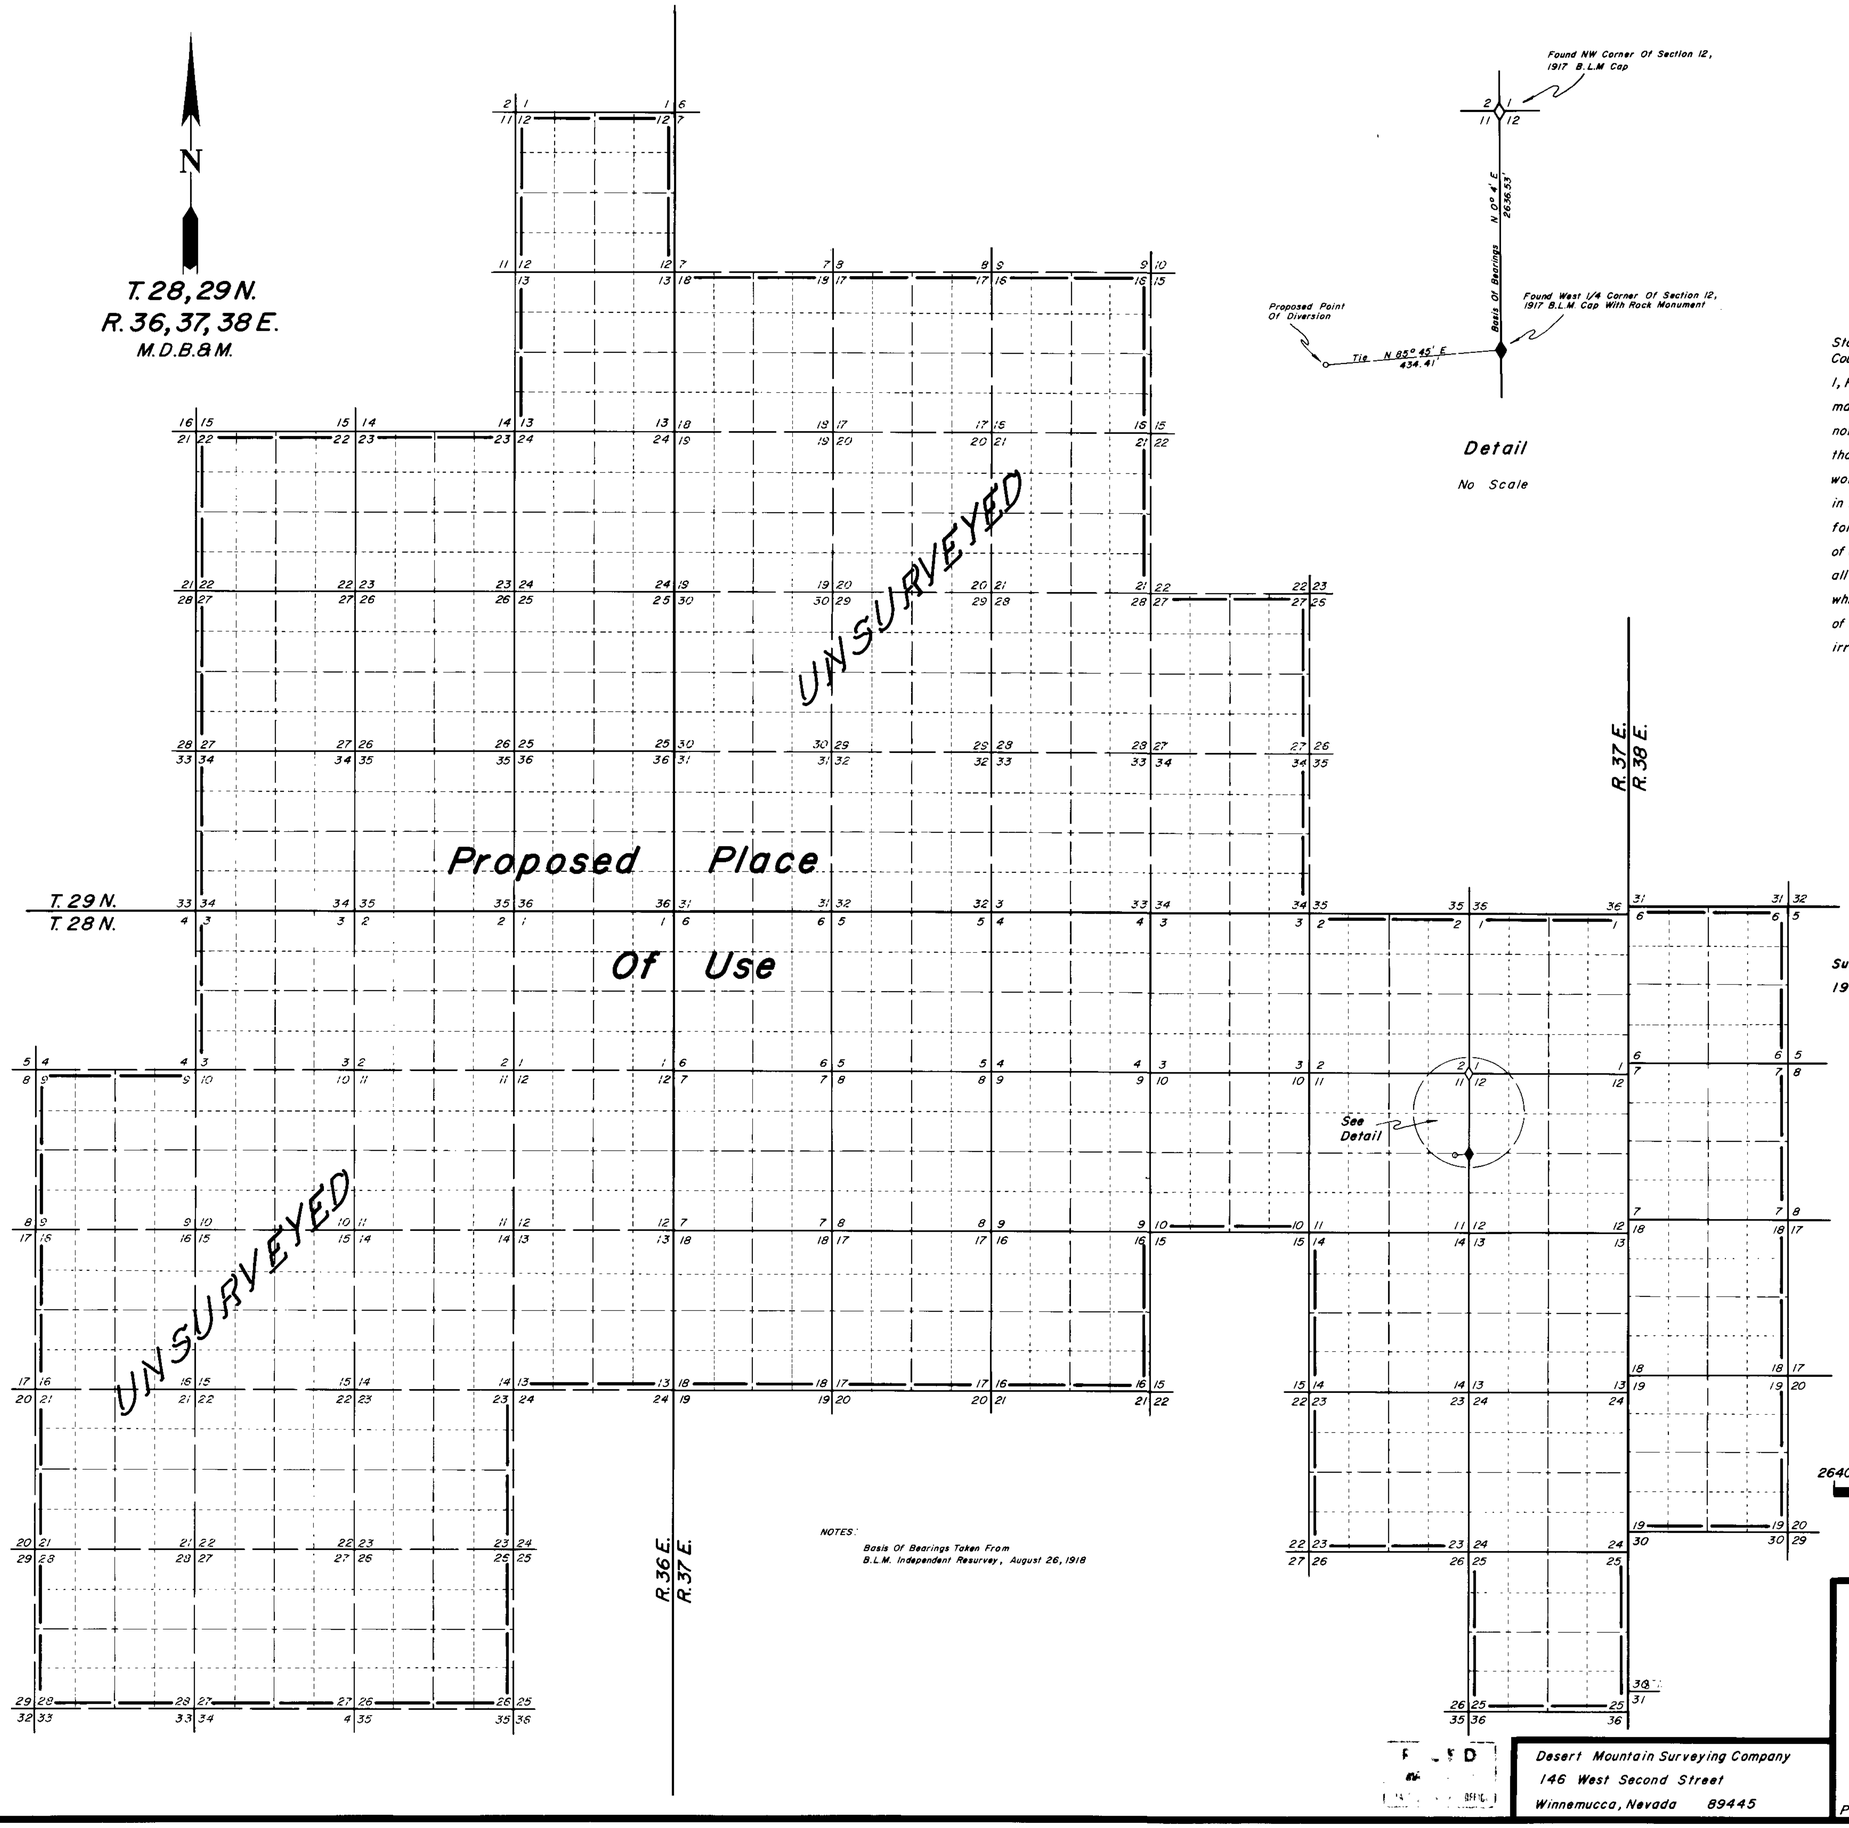


NOTES:
Basis Of Bearings Taken From B.L.M. Independent Resurvey, August 26, 1918

State of Nevada } S.S.
County of Humboldt }

I, Robert N. Caldwell, being first duly sworn, depose and say that this map, consisting of 1 sheets, has been correctly drawn from field notes of a survey made by me during January 5, 1982, that it truly and correctly represents the location and extent of the works used to divert water from an unnamed spring in Pershing County by W. A. Bowes, Inc. for mining, milling, & domestic purposes, that the proposed point of diversion, the approximate location and size of the diverting channel, all reservoirs or basins, the locations and names of all other works which will cross or connect with the proposed works, and the boundary of all lands, showing by 40-acre subdivisions the areas proposed to be irrigated, are fully and correctly designated thereon.

Robert N. Caldwell
State Water Right Surveyor No. 468

REGISTERED LAND SURVEYOR - STATE OF NEVADA
ROBERT N. CALDWELL
5-21-82
4233

Subscribed and sworn to before me this 21st day of May 1982

Dolores Crawford
Notary Public

Scale: 2" = 1 Mile

2640 0 2640 5280 7920 10560

Desert Mountain Surveying Company
146 West Second Street
Winnemucca, Nevada 89445

# Map

To Accompany Application To Appropriate Water From Unnamed Spring By

## W. A. Bowes, Inc.

For Mining, Milling, And Domestic Purposes

Pershing County Nevada

45721